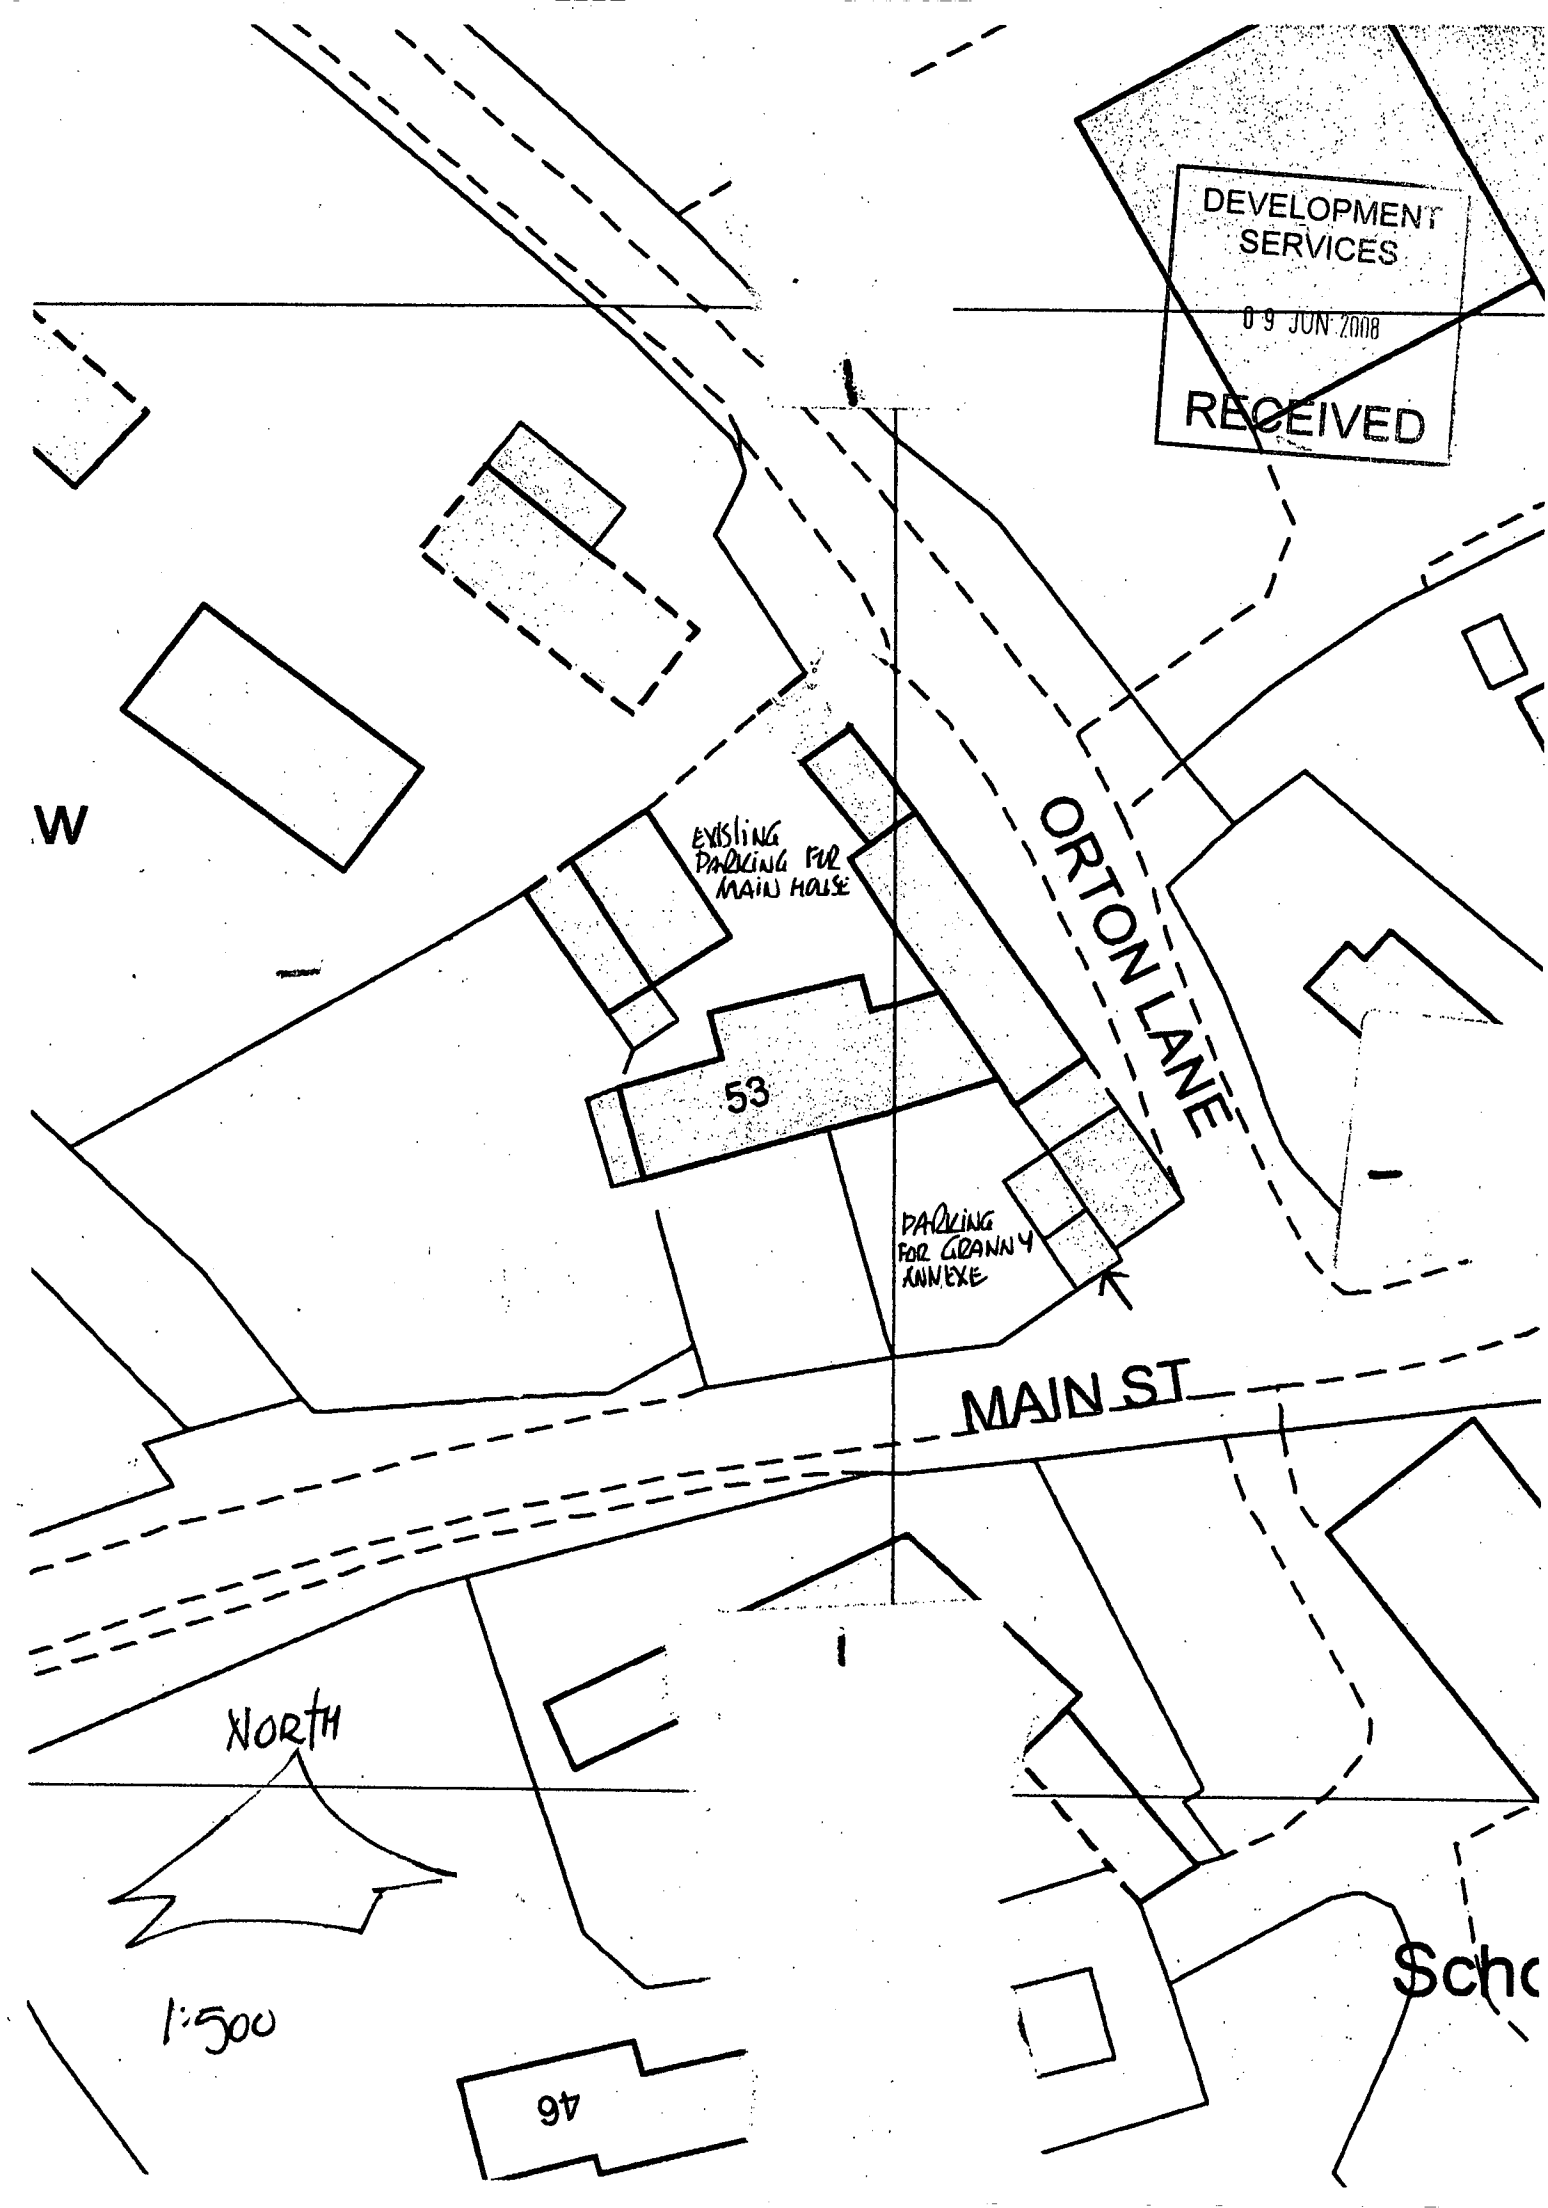

DEVELOPMENT SERVICES
09 JUN 2008
RECEIVED
W
EXISTING PARKING FOR MAIN HOUSE
ORTON LANE
53
PARKING FOR GRANNY ANNEXE
MAIN ST
NORTH
1:500
46
Scho