

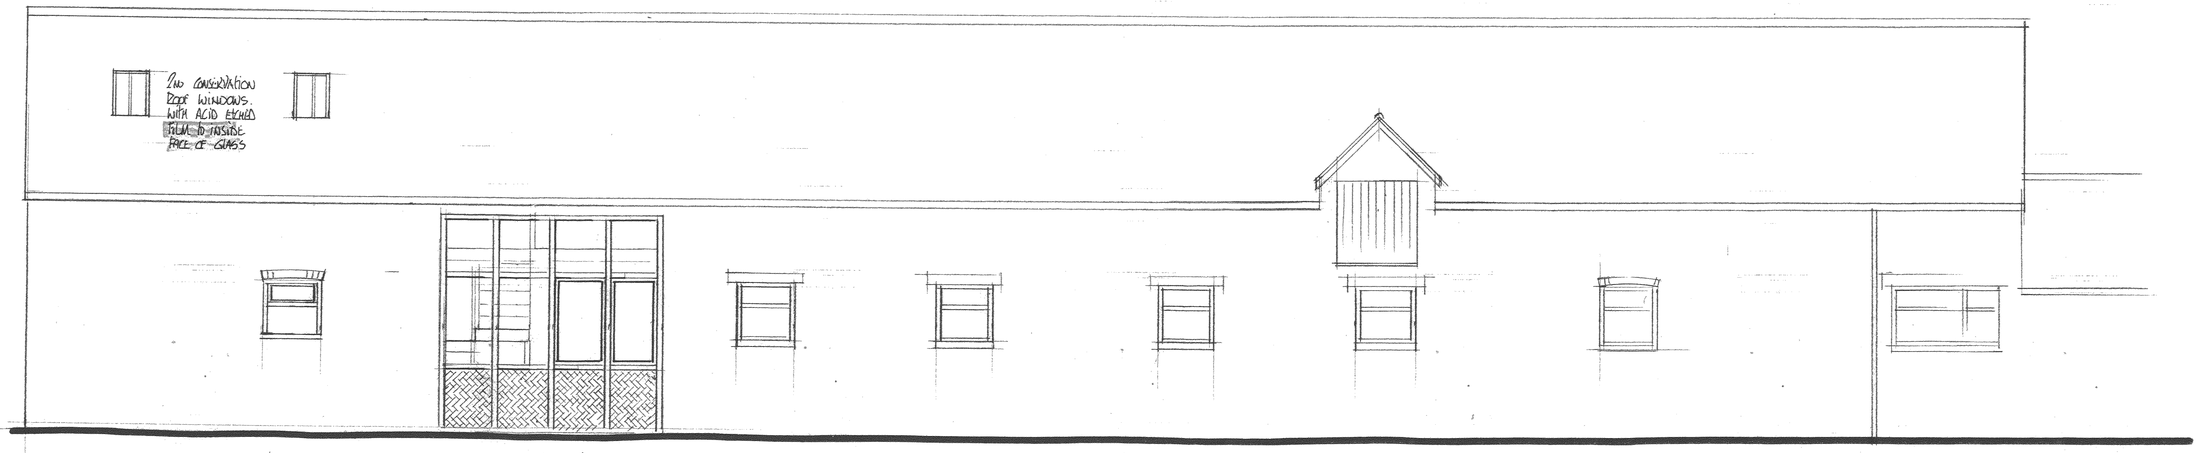


ELEVATION TO ALLSTREY LANE


REMOVE EXISTING TIMBER DOORS & PROVIDE GLAZED FEATURE WINDOW WITH BRICK HERRINGBONE DETAILING

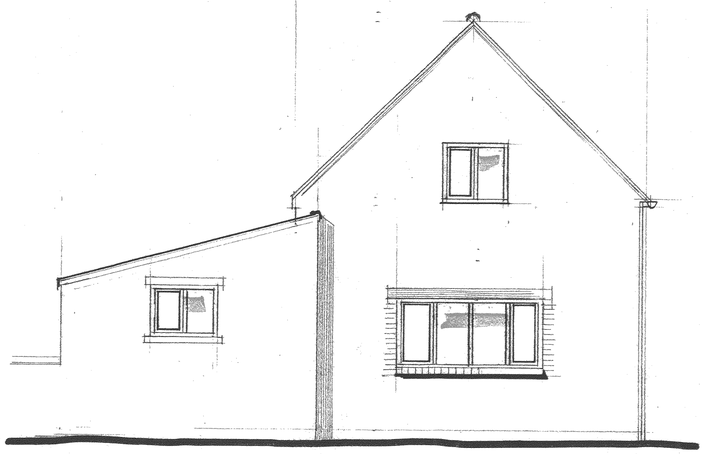

ELEVATION TO MAIN STREET: FRONT

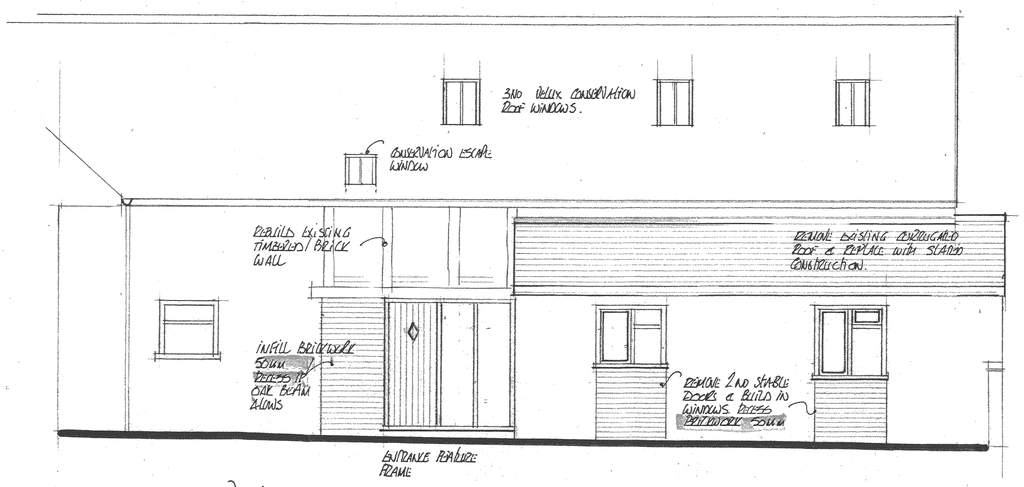

SIDE ELEVATION

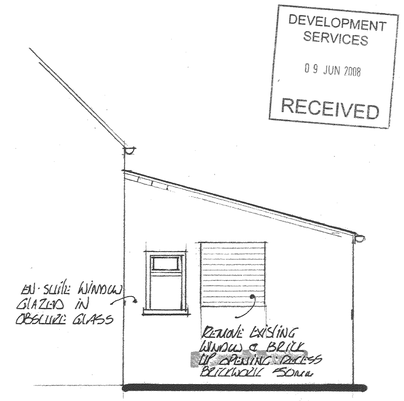

REAR ELEVATION

AMENDMENT 'A' NIGHT VENTS TO 3 NO WINDOWS ON MAIN ST. REMOVED BRICK INFILLS BELOW RECESSES : ACID ETCHED FILM TO VELUX ON ALLSTREY LANE

PROPOSED CONVERSION OF EXISTING OUTBUILDINGS TO FORM GRANNY ANNEXE FOR MR & MRS A. HALLAS	SHAWCROSS HOUSE, MAIN STREET, ORTON-ON-THE-HILL, WARKS. CV9 3NN.	SCALE: 1:50 A1 A1 SIZE DATE: JAN 08 DRAWN BY: P.B.	DRAWING NUMBER: 775/03 A.	Peter Barnwell Limited Building Surveyor Peter Barnwell ACIOB. 22 Norfolk Road, Desford, Leicester, LE9 9HR. 01455 823816