
This drawing, the works and concepts depicted are copyright and may not be reproduced or made use of, either directly or indirectly without express written consent of horsley church ltd
Do not scale of this drawing
All heights, levels, sizes and dimensions to be checked on site before any work is put to hand

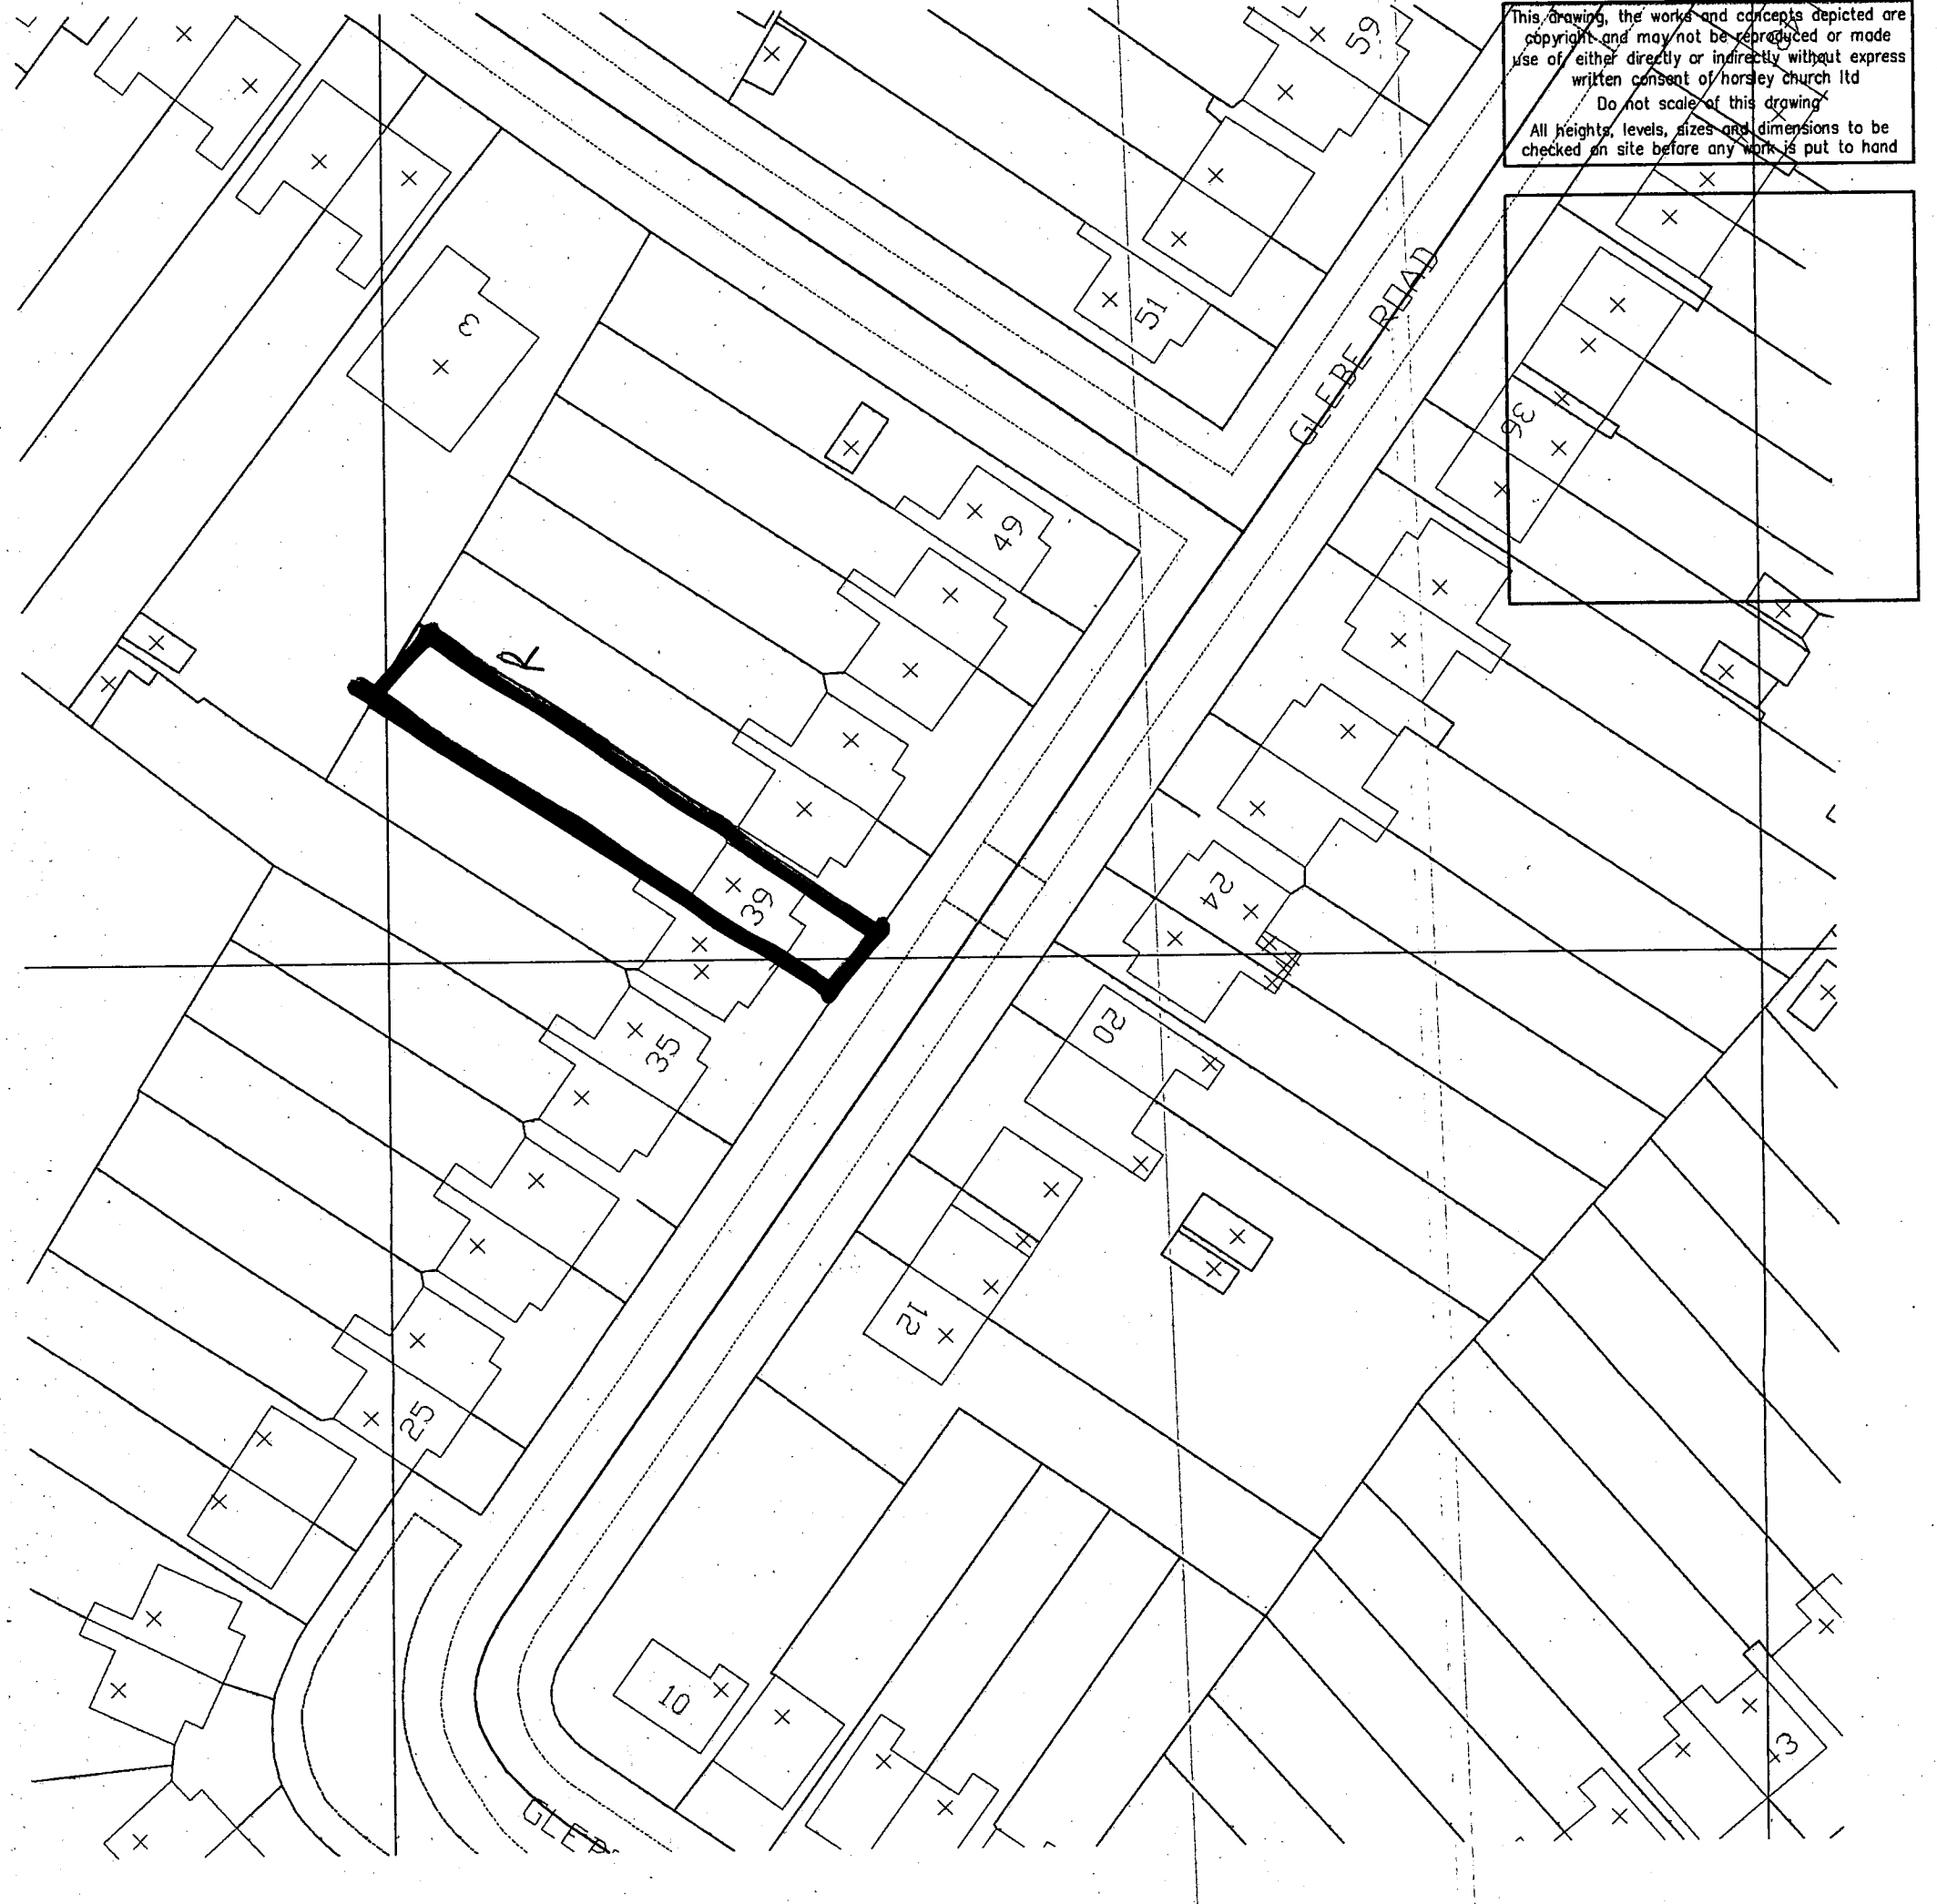



DEVELOPMENT SERVICES
30 JUN 2008
RECEIVED

Project: Mrs E Dutton, 39 Glebe Rd Hinckley, Leics,		
Drawing Title: Site Plan		
CAD Ref.: 1570608P001	Drawn:	
Date: 14/06/08	Scale: 1:1000	
Project No.: 1570608	DWG. No.: P00S	Revision: –