

This drawing, the works and concepts depicted are copyright and may not be reproduced or made use of, either directly or indirectly without express written consent of horsley church ltd
Do not scale of this drawing
All heights, levels, sizes and dimensions to be checked on site before any work is put to hand


DEVELOPMENT SERVICES
30 JUN 2008
RECEIVED

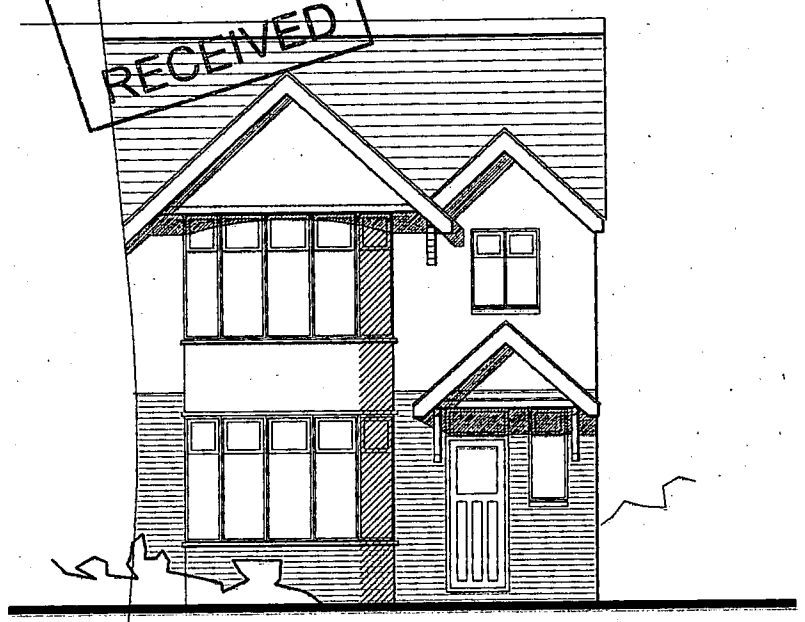


FRONT ELEVATION

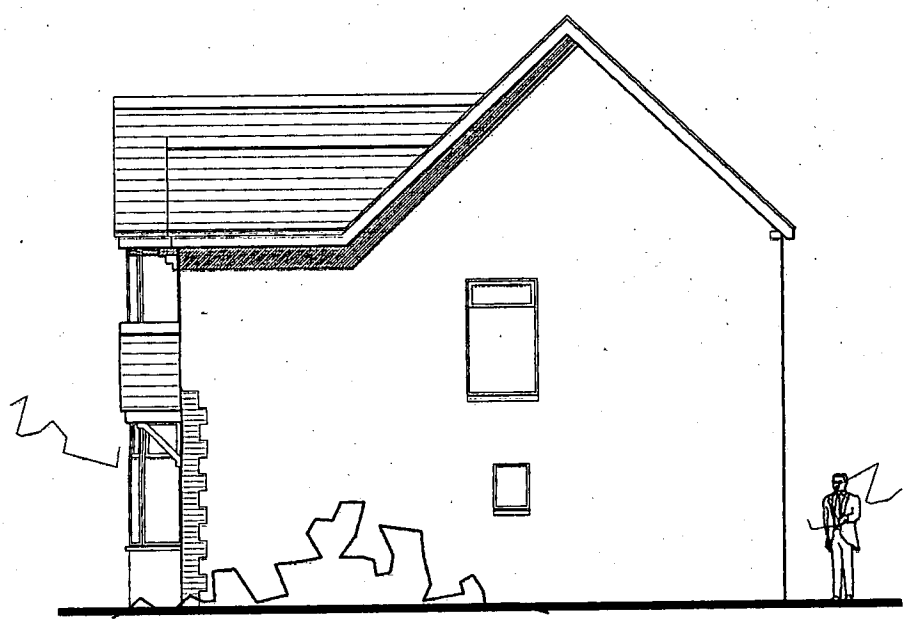

SIDE ELEVATION

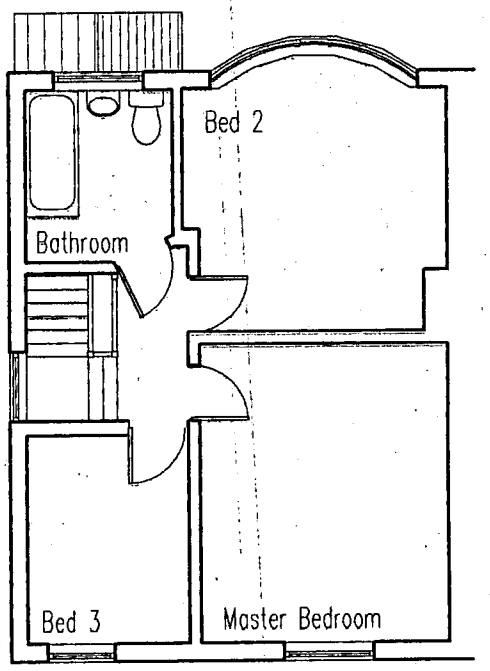

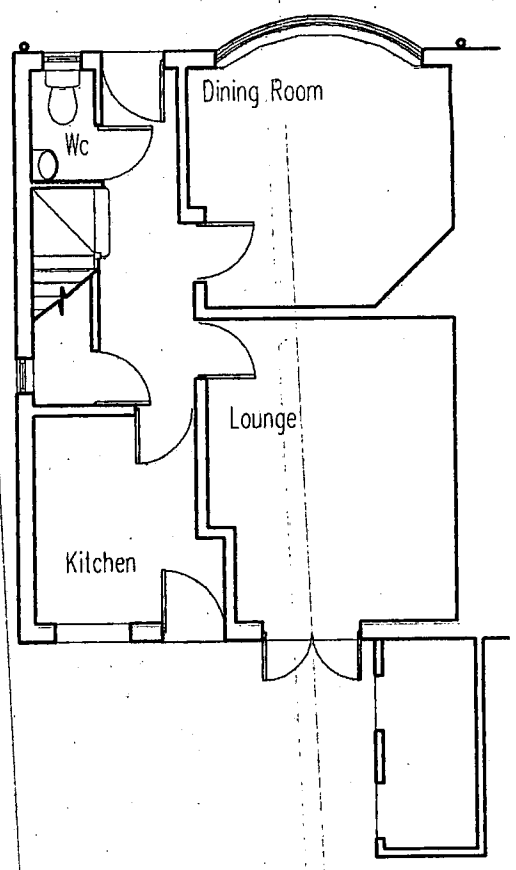

Project	Mrs E Dutton, 39 Glebe Rd Hinckley, Leics,
Drawing Title	Plan & Elevations As Proposed
CAD Ref. 1570608P001	Drawn
Date 14/06/08	Scale 1:100
Project No. 1570608	DWG. No. P002 / Revision –