This drawing is for planning purposes only.

Drawings based on survey by others.

These drawings are Copyright of Michael Ramus Architects and must not be passed to any other parties or used for any purpose without written prior consent.

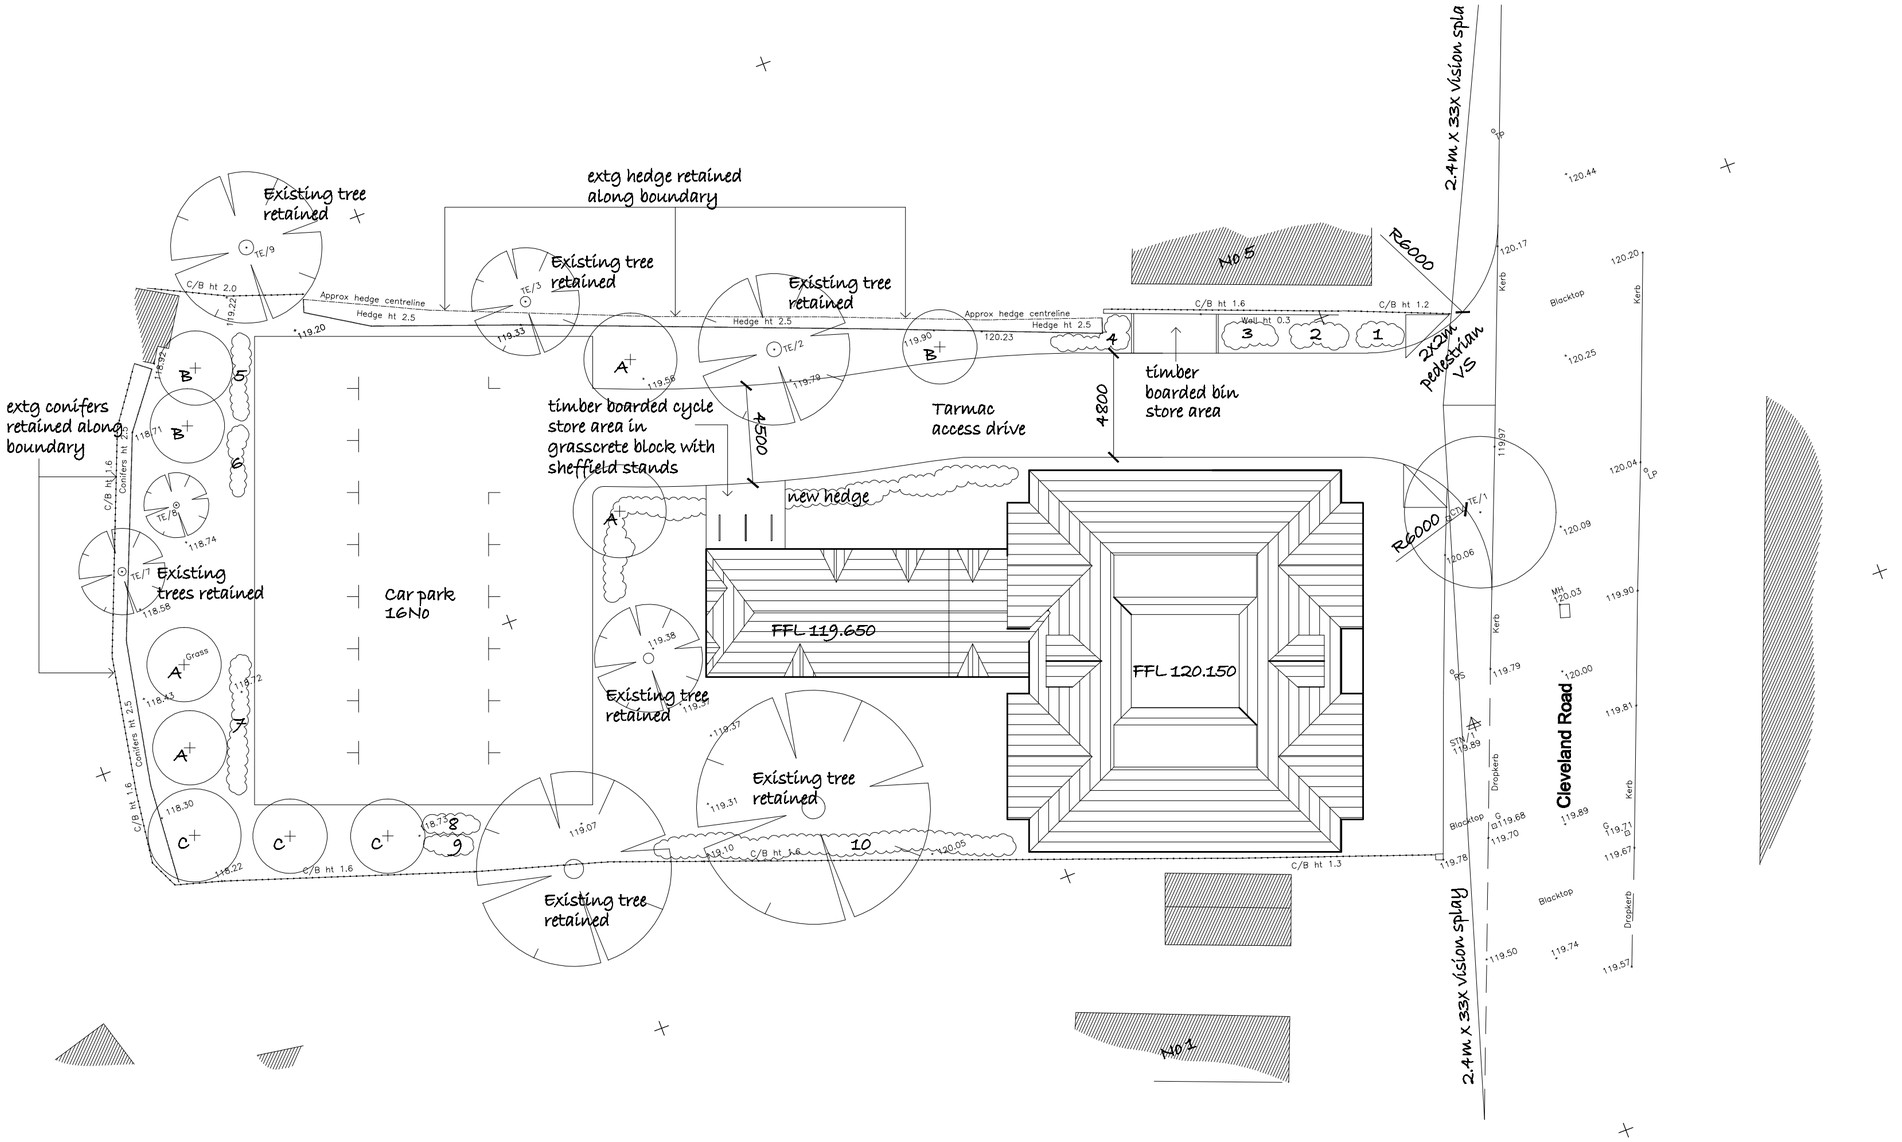

Landscape

Extg boundary hedge retained.
New hedge staggered rows of Viburnum davidii
Viburnum Tinus
Escellonia 'Apple Blossom'
- All 450mm C/s

Trees	Type
A	Sorbus aucuparia sheerwater seedling
B	Malus Tschonskii
C	Acer Plantanoides

Area	Number/ Type	
1	10	Hypericum Patulum Hidcote
	12	Viburnum Davidii
2	8	Cotoneaster Horizontalis
	8	Conicera Pileata
3	10	Hypericum Patulum Hidcote
	12	Viburnum Davidii
4	8	Cotoneaster Horizontalis
	8	Conicera Pileata
5	6	Elaeagnus Ebbingei Limelight
6	6	Hypericum Patalum Hidcote
7	10	Cotoneaster Horizontalis
8	10	Hypericum Patulum Hidcote
9	15	Prunus Lubitanica
10	30	Pyracantha Rogersiana

Notes :

6m Radius.
33m x 2.4m vision splay to Cleveland Road.
2m x 2m pedestrian vision play.
Access 4.8m at entrance.
Access drive Tarmac finish.
0.5m margin from drive to building.

METRES
0 5 10
SCALE

Site Plan - Scale 1:200

Rev B - bin store and cycle store added Feb'08

Rev A - landscaping amended following planners comments Febr

mra
michael ramus architects
chartered architects
76 priory road, kenilworth
warwickshire, CV8 1LQ
01926 512 400 & 511 111
info@ramus-architects.co.uk

Client...

Esprit Homes Ltd

Job...

3, Cleveland Rd,
Hinckley

Drawing....

Proposed Site Plan

Scale	1:200 @ A2	Date	Feb '08
Drawn	mth	Checked	

Job No...	Dwg No...	Rev...
1019	101	B

Drawing Status...
Planning