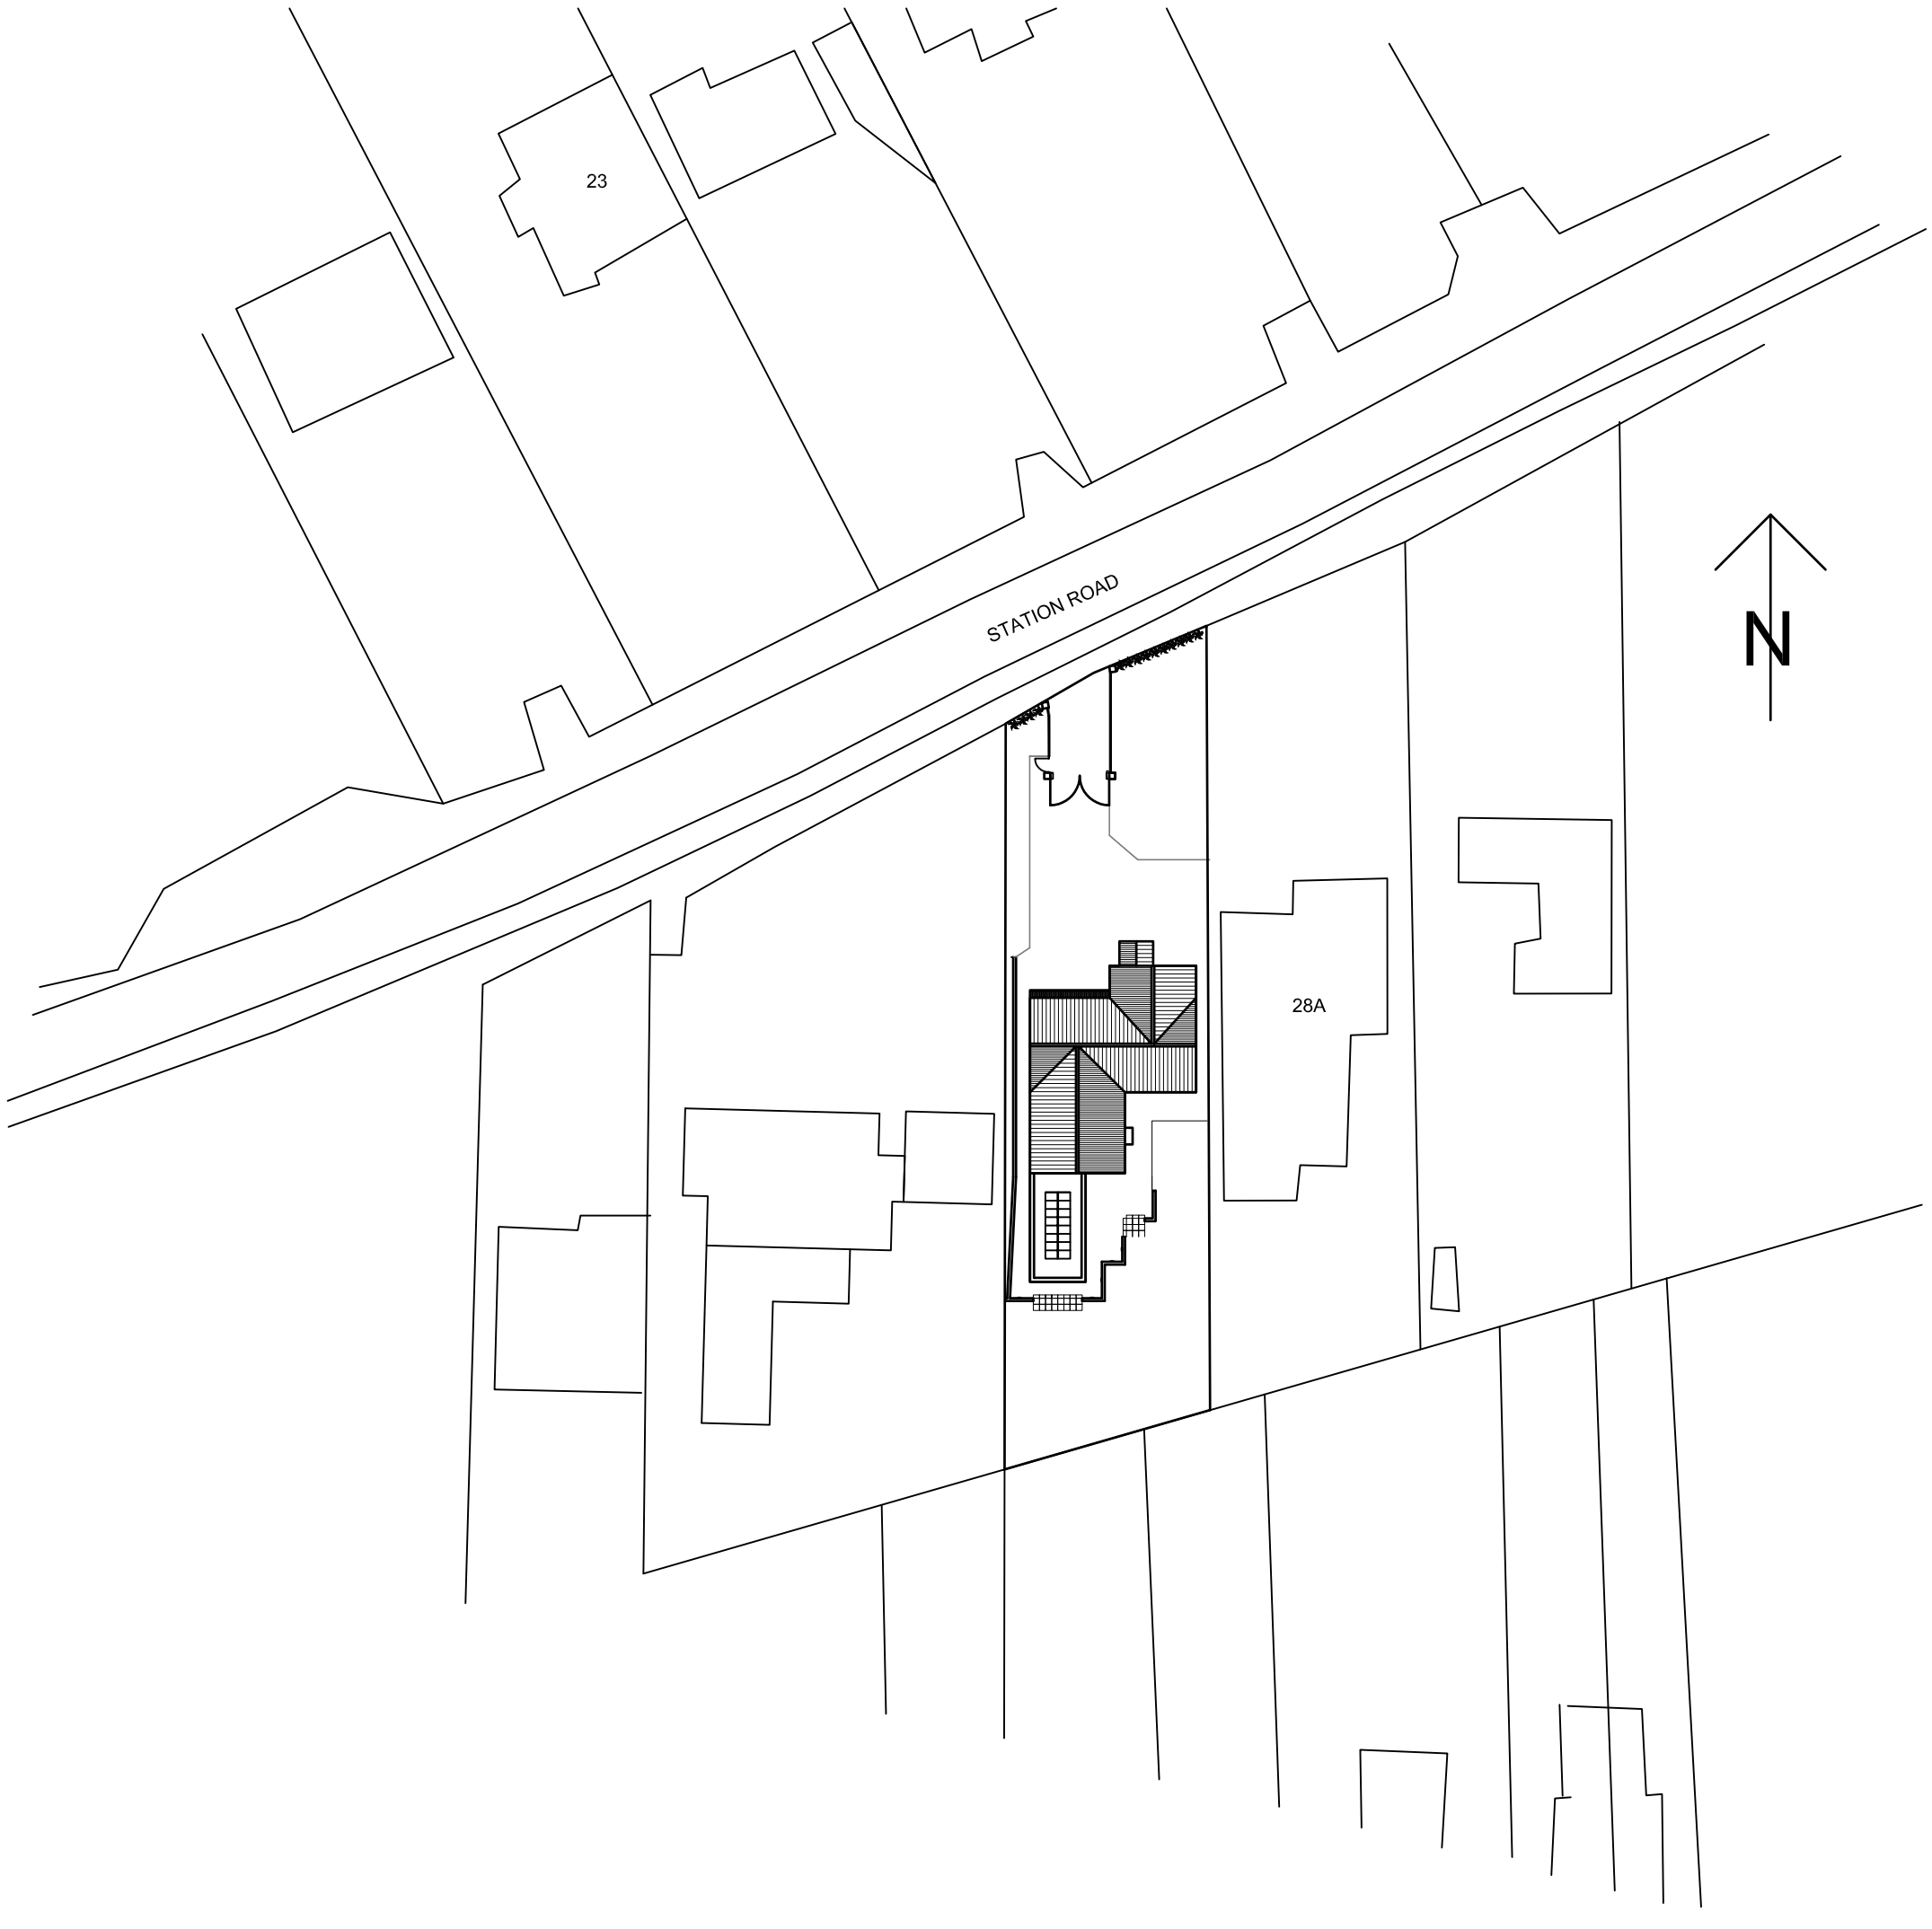

ADDRESS

28 STATION ROAD
DESFORD
LEICESTERSHIRE
LE99FN

DRAWING TITLE

WORKING DRAWING (SITE PLAN)

DRAWING NUMBER

STATION - WD2 -003

SCALE	DATE
1:500	25 / 04/09
DRAWN BY:	REVISION
S.MIDDLETON	