



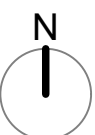

NOTES

This drawing is the property of FPCR Environment and Design Ltd and is issued on the condition it is not reproduced, retained or disclosed to any unauthorised person, either wholly or in part without written consent of FPCR Environment and Design Ltd.

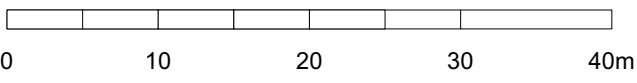

KEY

- Application Site Boundary
- Proposed Species Rich Meadow
(to be Naturescape N1 'General Purpose Meadow Mixture or similar approved)
- Proposed Flowering Lawn
(to be Naturescape N14 'Flowering Lawn Mixture or similar approved)
- Proposed Amenity Turf
- Proposed Wetland Grass Mix
(to be Naturescape N70 'Wetland Grasses Mixture or similar approved)

P01	07.11.2024	First Issue	SDO	BC
rev	date	description	dm	chk



client
Lagan Homes

project
Land West of Ratby, Leicestershire

drawing title
GRASS PROVISION PLAN

scale 1:500 @ A1	dm SDO	chk BC	date created 07 NOVEMBER 2024
project number 10783	status S3	issue P01	

document number
10783-FPCR-XX-XX-DR-L-0016

File: L:\10700\10783\LANDS\Drawings\10783 Planting Plan.vwx