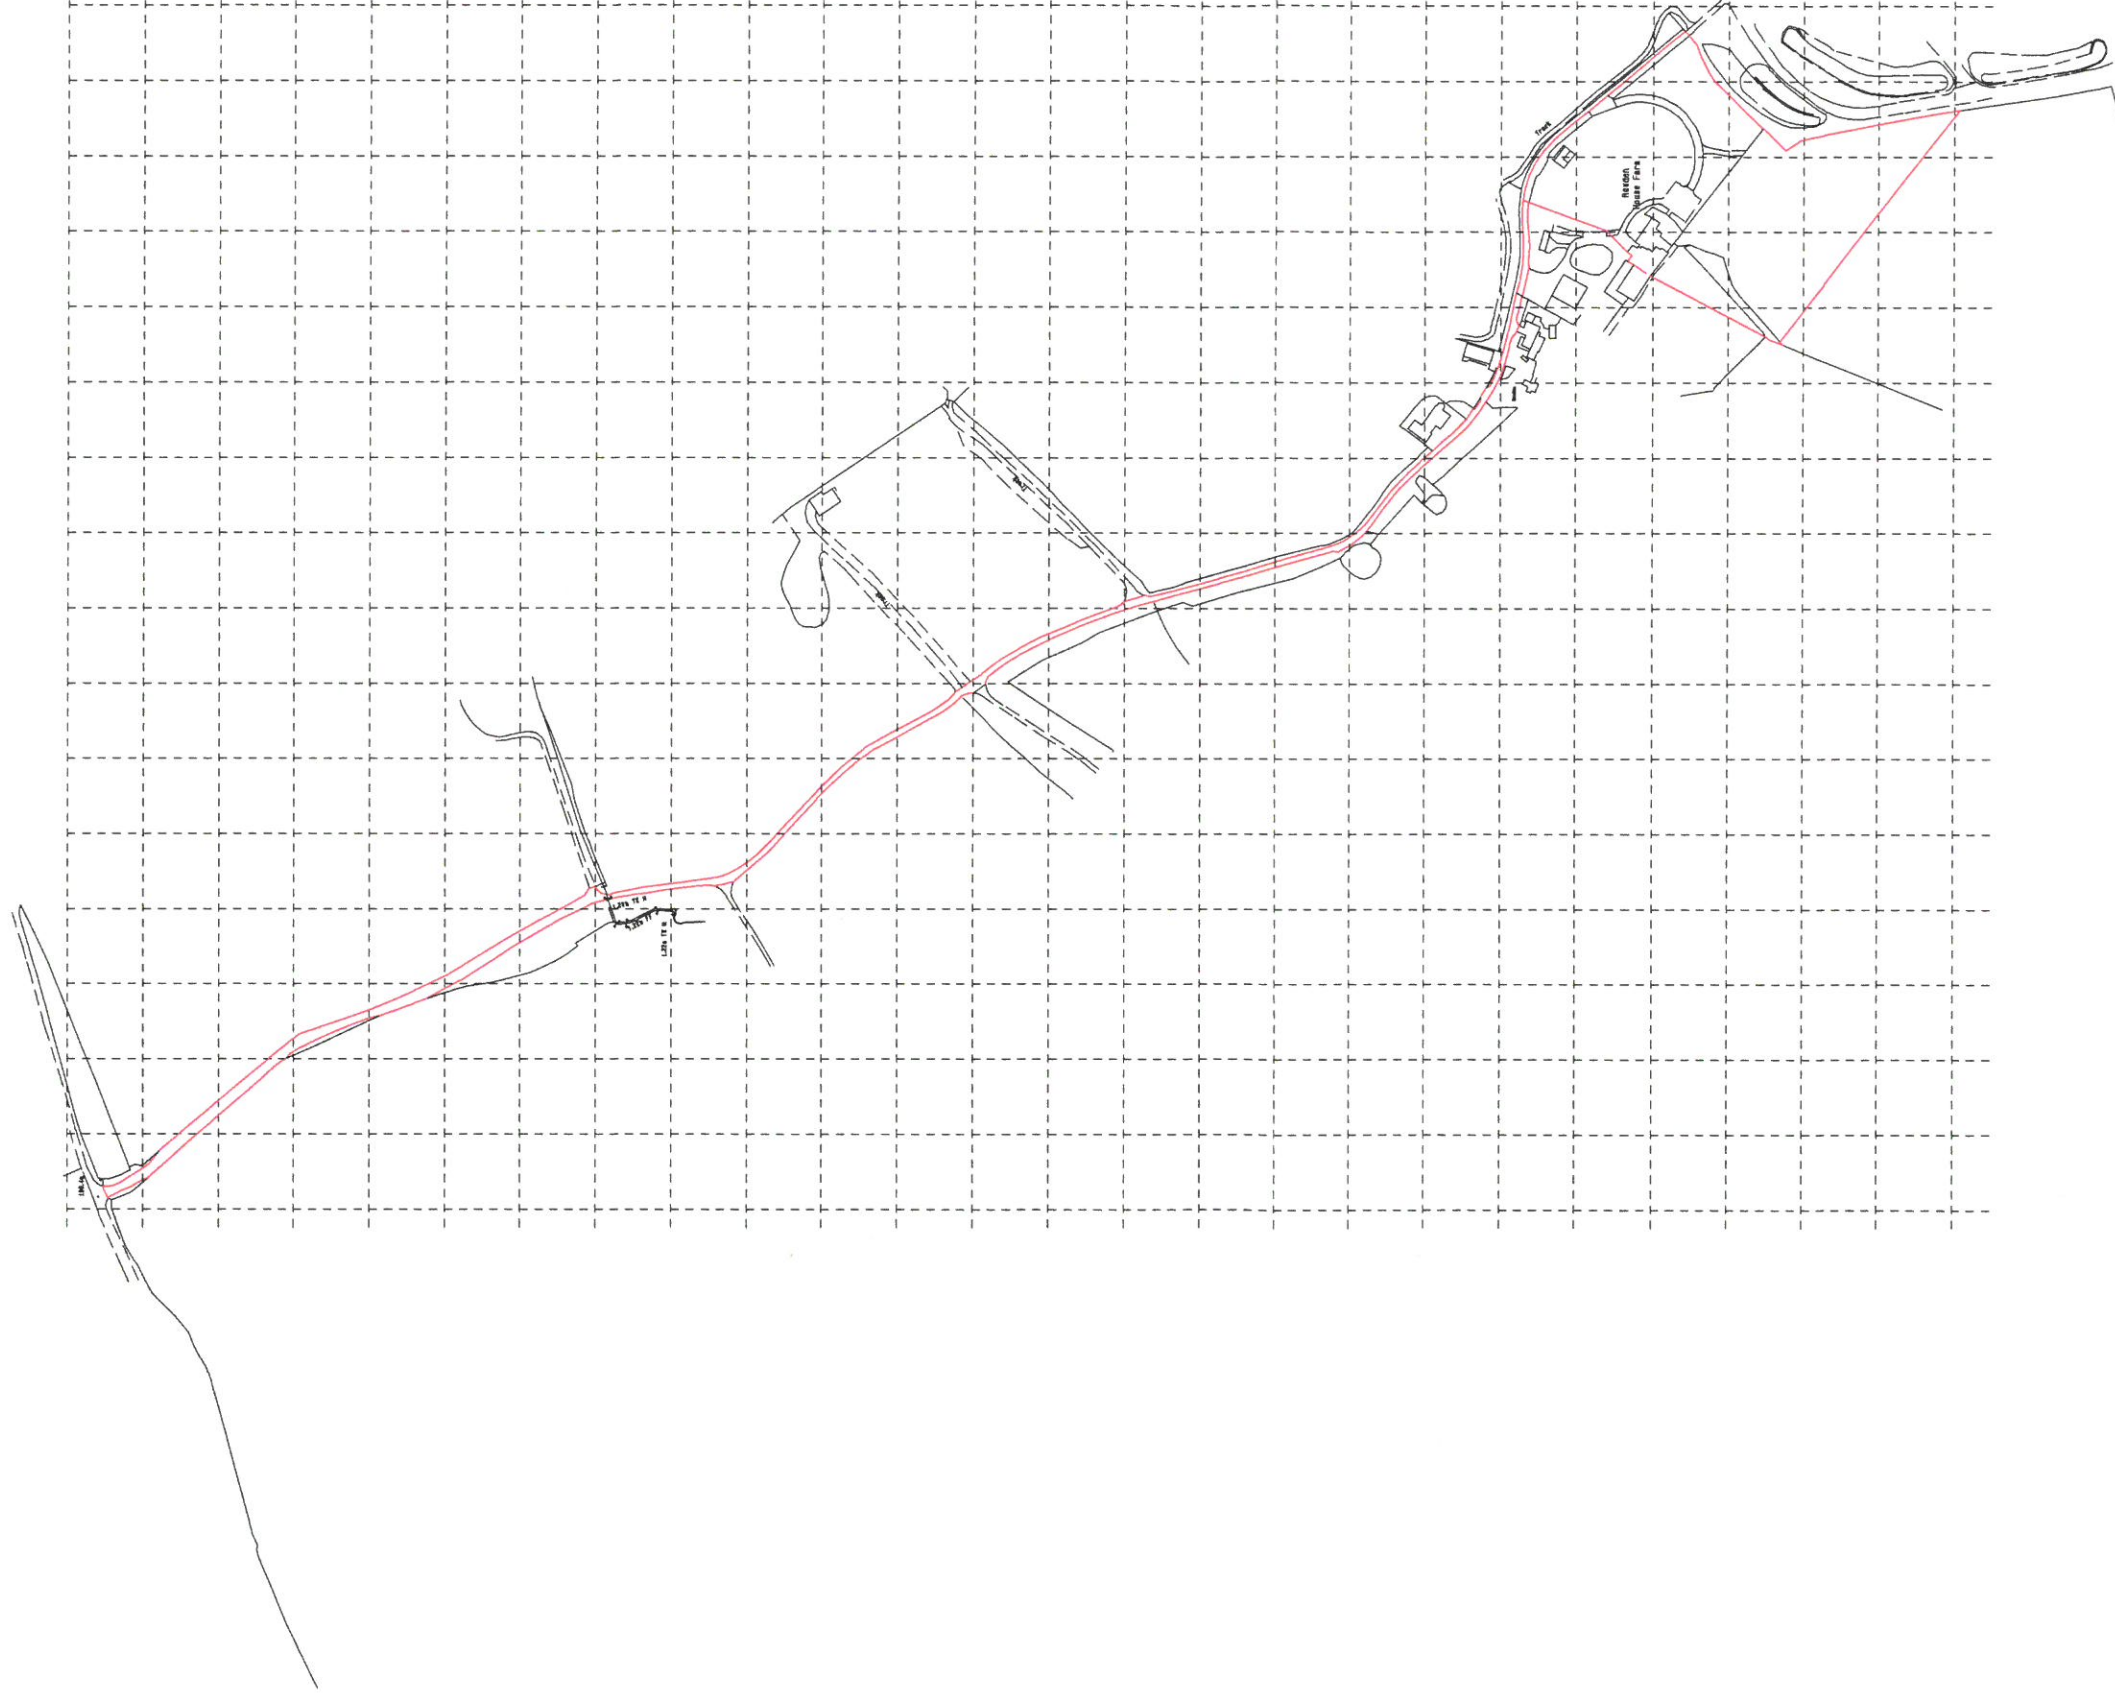


PROJECT	PROPOSED BUNGALOW		DATE	CHAPMAN ARCHITECTURAL & ASSOCIATES Mount Pleasant Farm West Hadden Road Grick Northants N N 6 7 S Q Tel/Fax(01788) 823819
	Mr Mrs D Burchell		CODE	
	Rowden House Farm		SCALE	
	Lindley - Warwickshire		1 : 5000	
DRAWING			LOCATION PLAN 1	