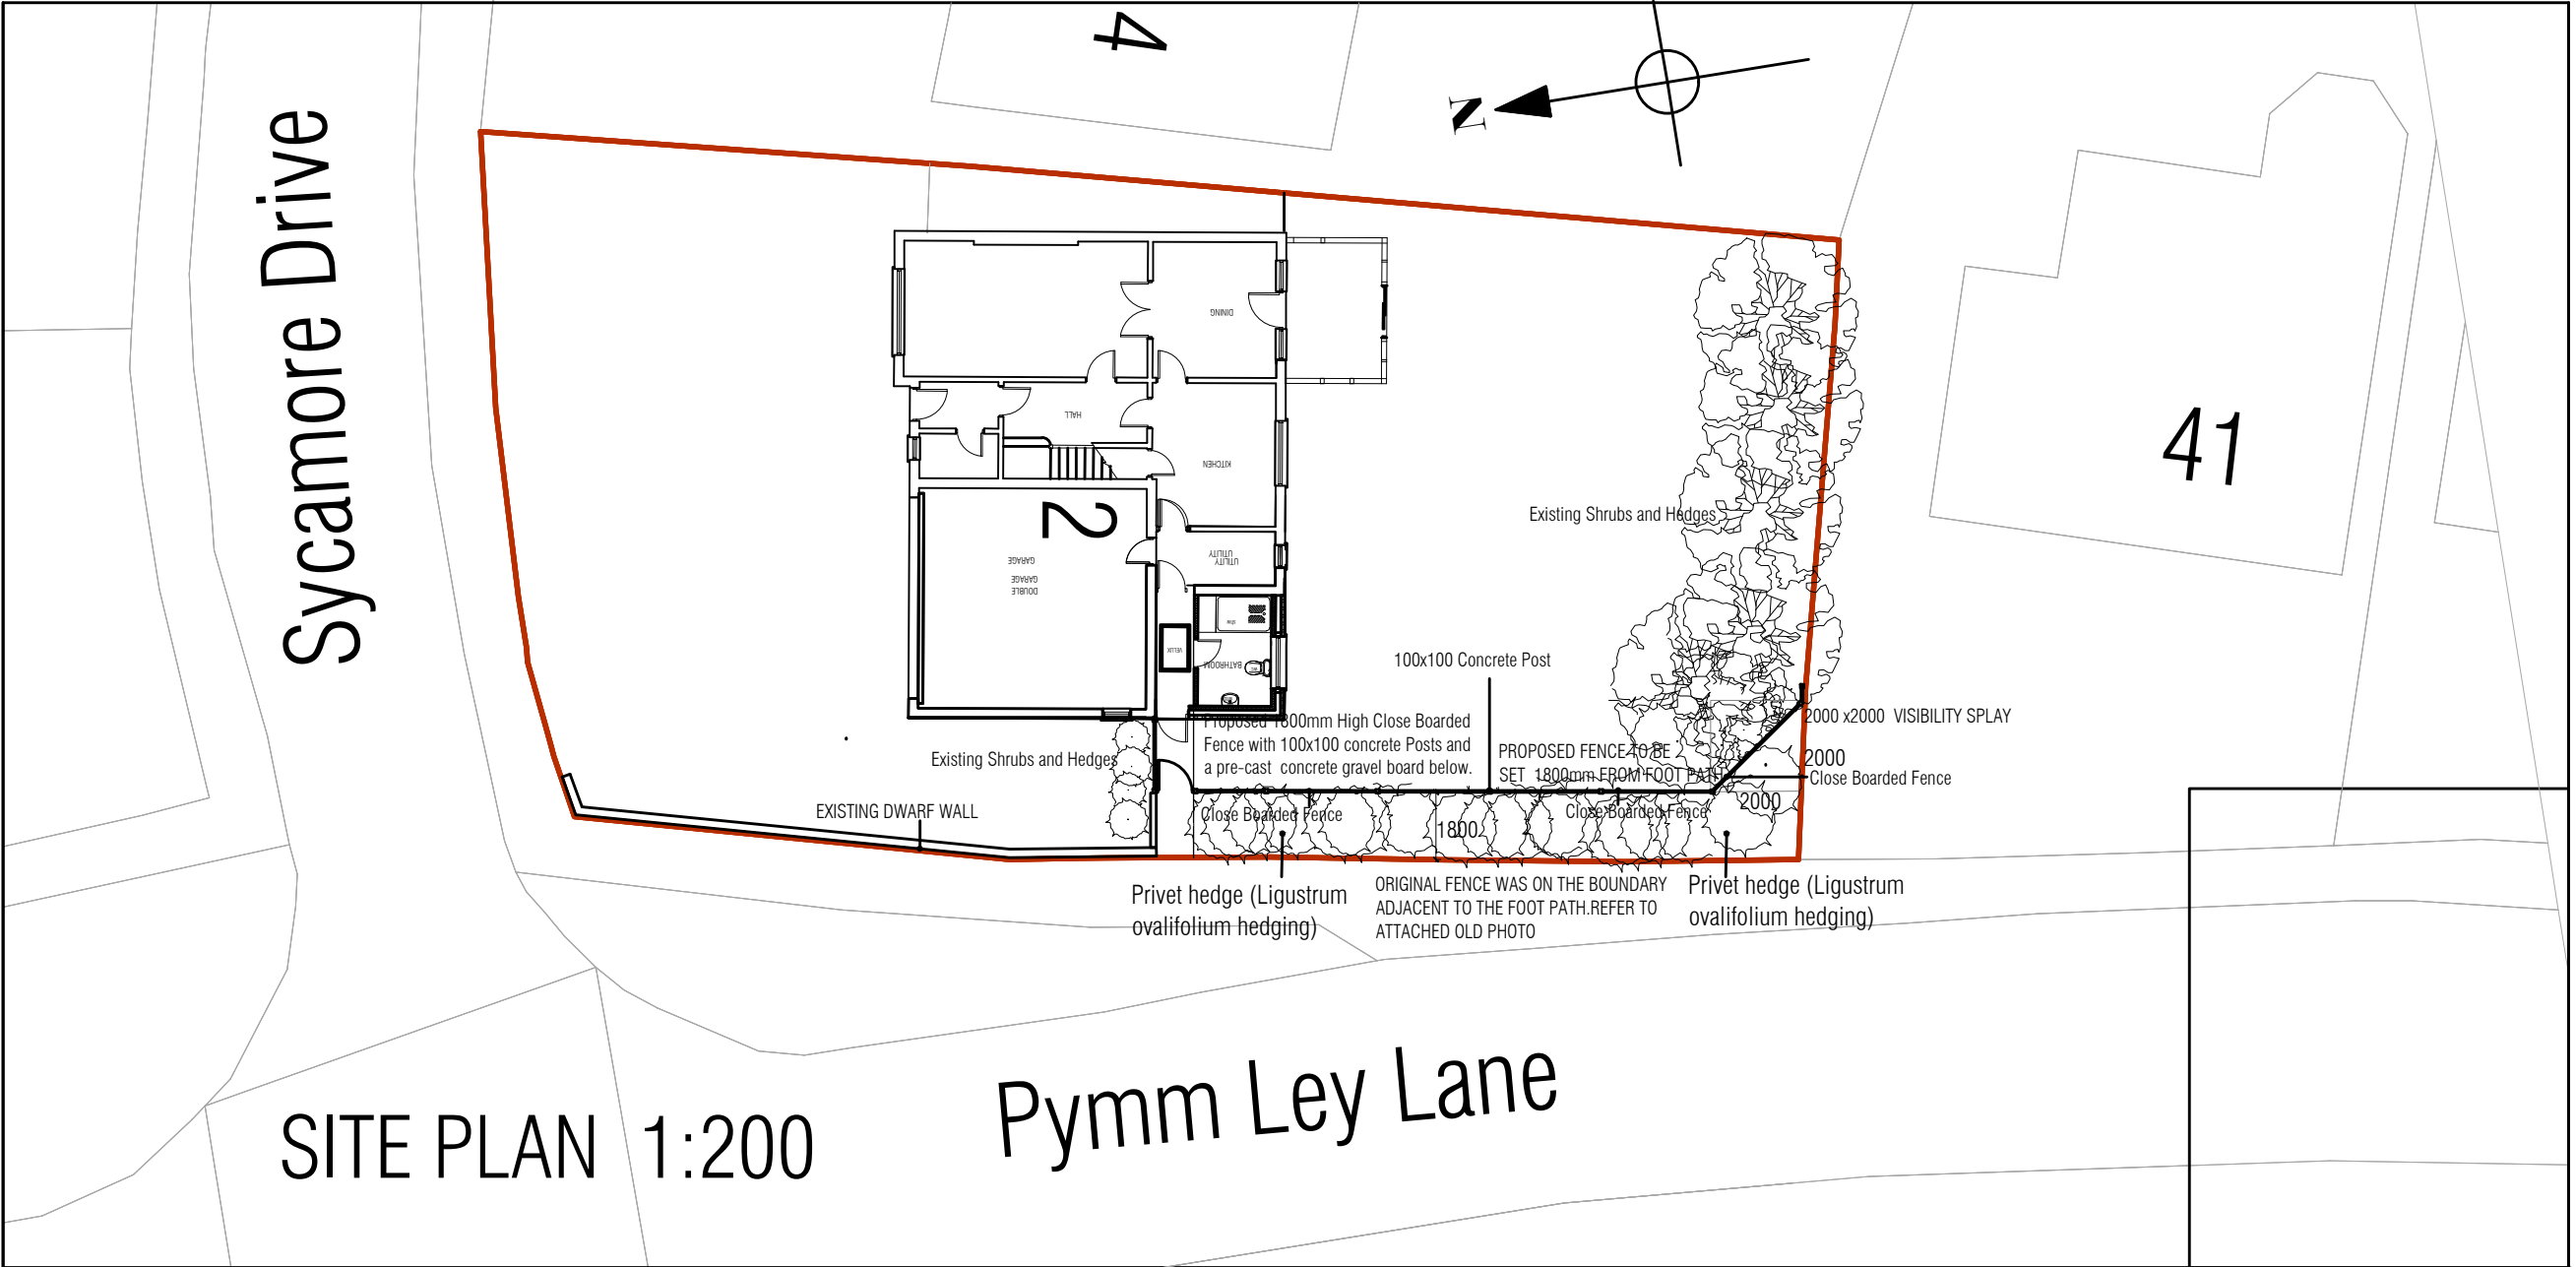


This Drawing is The Copyright & Must Not Be Reproduced Without Their Permission. Figured Dimensions Must Be Taken In Preference To Scaled Dimensions & All Dimensions Must Be Verified On Site Prior To Commencing Any Works.

PROJECT

PROPOSED EXTENSION

TITLE

2 SYCAMORE DRIVE, GROBY, LEICS.

Rev	Date	Amendment	Auth.

DRAWN	BT
CHKD	BT
DATE	25/04/2024
SCALE	1:200
REV.	

KUNSTLER DESIGNS ARCHITECT
31 RUTLAND STREET
Leicester
LE1 1RE
Mob : 07979592398



KUNSTLER DESIGNS
ARCHITECT

DRAWING No.

3990/08A