


LOCATION PLAN SCALE 1:1250

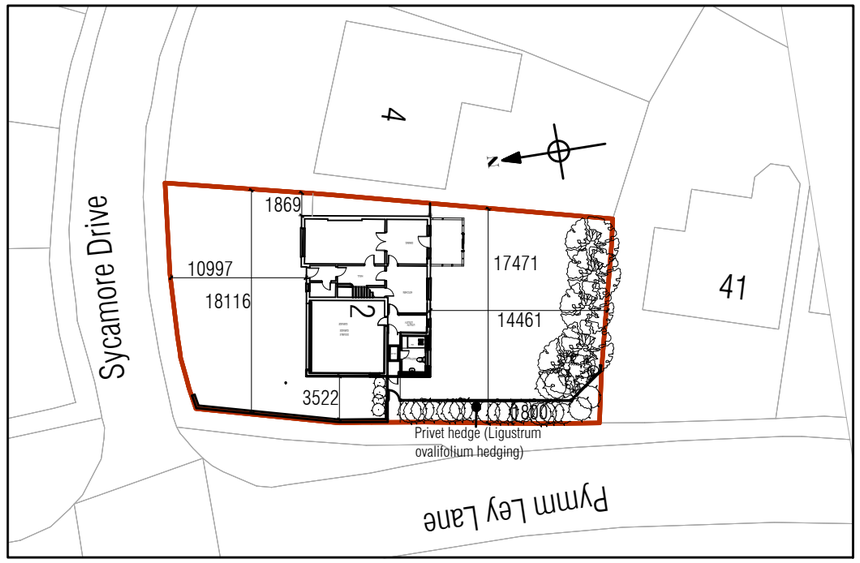

BLOCK PLAN SCALE 1:500

This Drawing Is The Copyright & Must Not Be Reproduced Without Their Permission. Figured Dimensions Must Be Taken In Preference To Scaled Dimensions & All Dimensions Must Be Verified On Site Prior To Commencing Any Works.

PROJECT
PROPOSED EXTENSION

TITLE
2 SYCAMORE DRIVE,GROBY,LEICS.

Rev	Date	Amendment	Auth.

DRAWN	BT
CHkD	BT
DATE	25/04/2024
SCALE @ A3	1:1250 1:500
REV.	

KUNSTLER DESIGNS ARCHITECT
31 RUTLAND STREET
Leicester
LE1 1RE

Mob : 07979592398

KUNSTLER DESIGNS
ARCHITECT

DRAWING No.
3990/01B