

elevation to London Road





rear elevation to car park

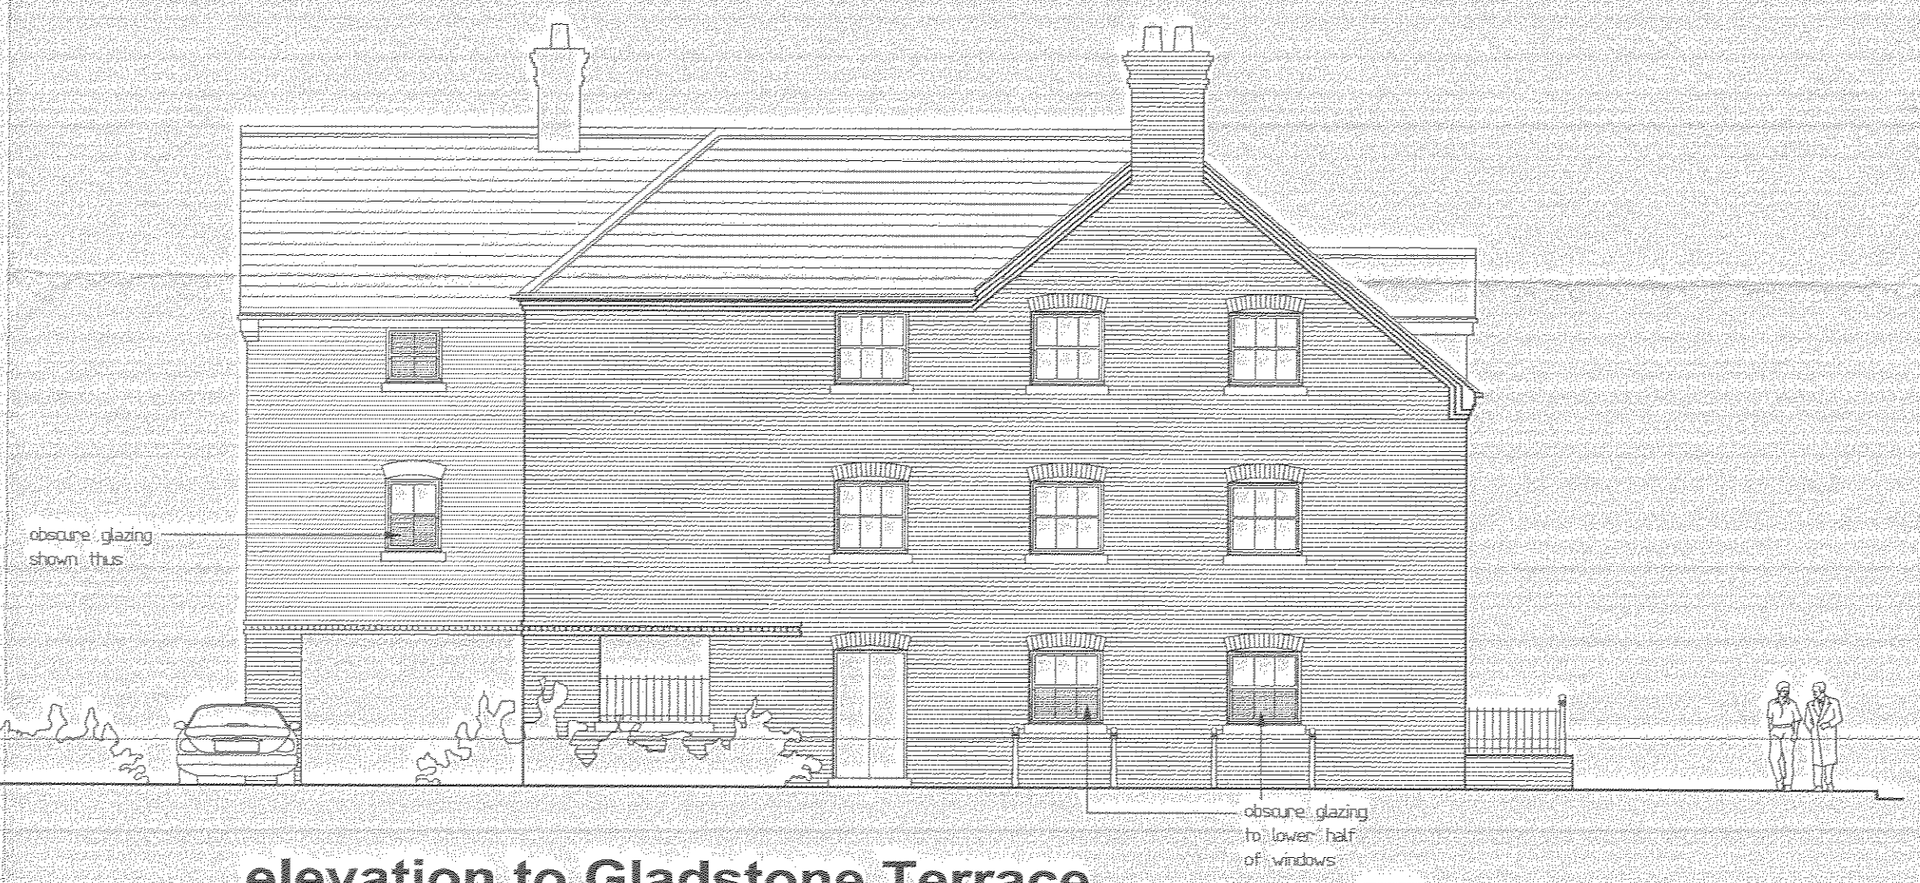

elevation to Gladstone Terrace

SAVAGE HAYWARD
ARCHITECTS
19 Station Rd Hinckley, Leicstershire, LE10 1AW, 01455 635665, FAX- 01455 618971

REVISIONS
B - various amendments to address planners comments Feb 2008

Client	Lighthouse Property Ltd			
Project	proposed apartments former Beavers Bar, London Road, Hinckley			
Drawing	proposed elevations 08/10115/Presapp			Drawing No
Auth	JRH	Date	May 2007	02 B
Scale	1:100	Job No	06 202	

THE COPYRIGHT OF THIS DRAWING IS VESTED IN SAVAGE HAYWARD ARCHITECTS LTD.
REPRODUCTION IN ANY FORM, EITHER IN WHOLE OR IN PART IS FORBIDDEN WITHOUT THE PRIOR WRITTEN PERMISSION OF THE COPYRIGHT HOLDER. DO NOT SCALE FROM DRAWING AND ONLY FIGURED DIMENSIONS ARE TO BE USED

created with pdfFactory Pro trial version www.software-partners.co.uk