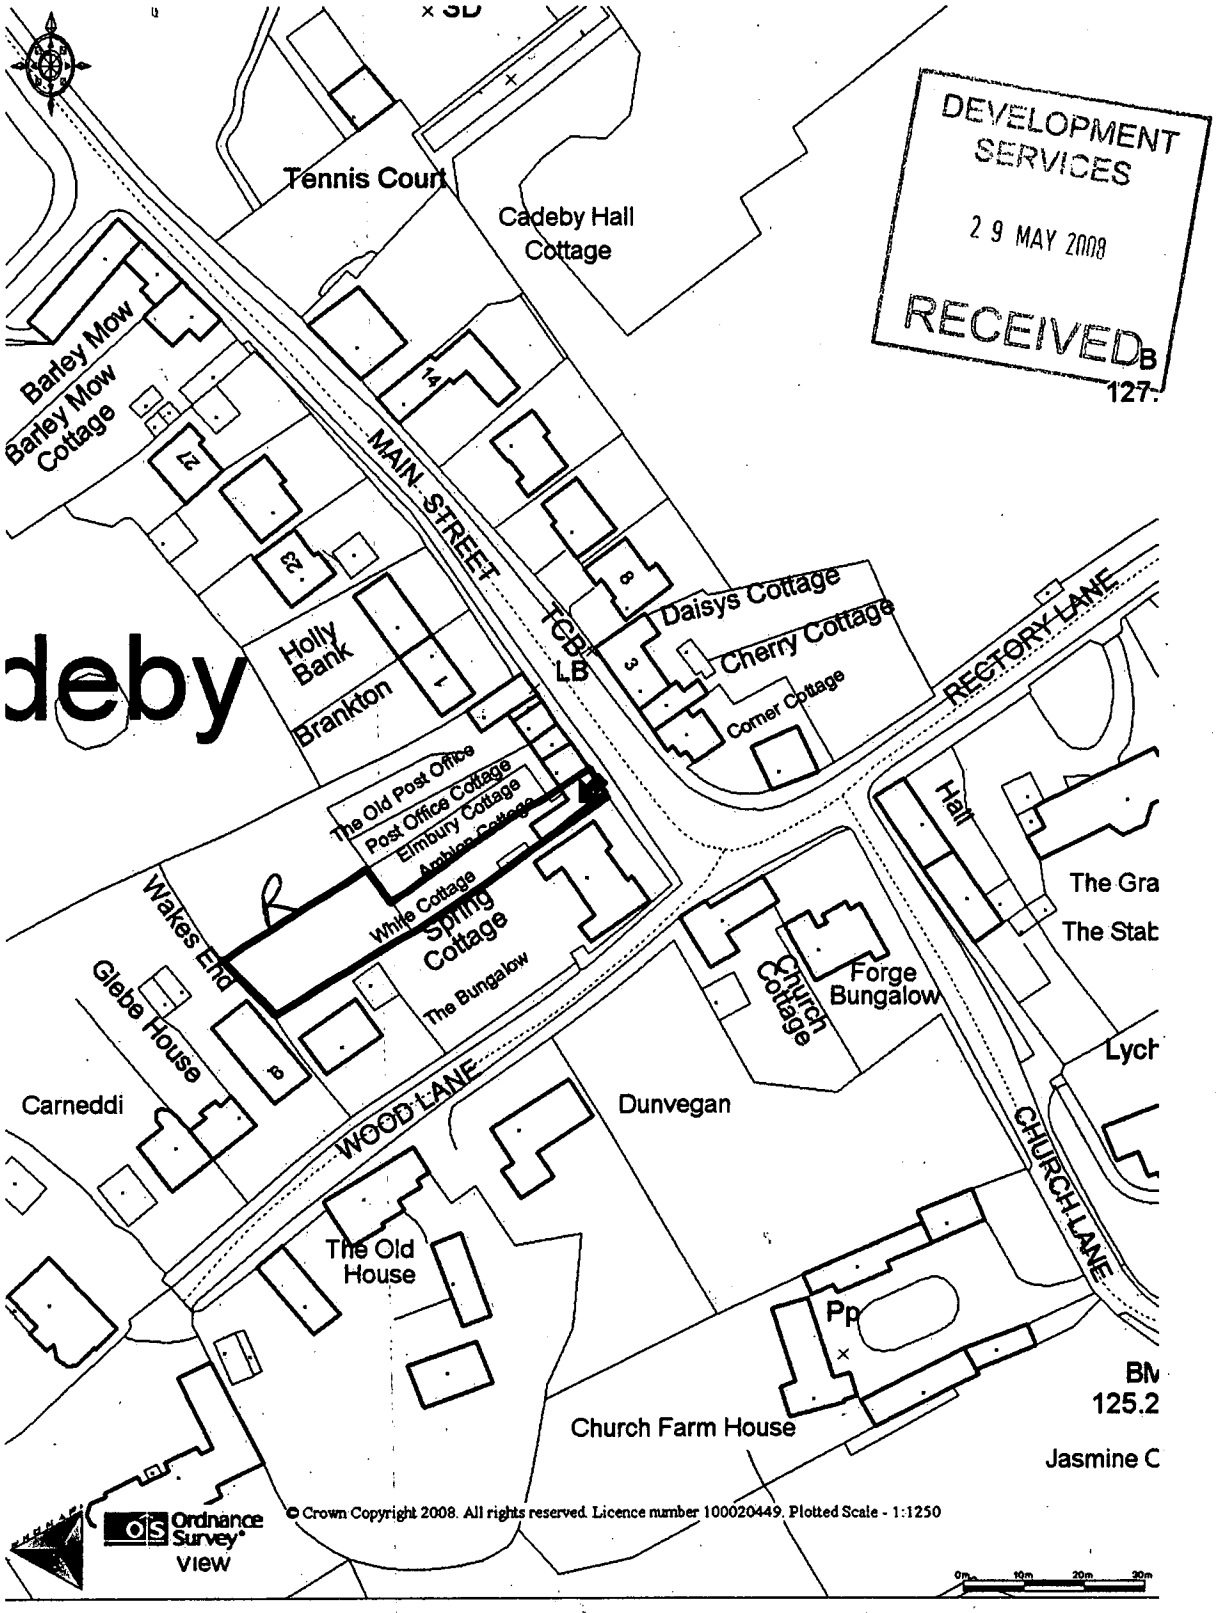
DEVELOPMENT SERVICES
29 MAY 2008
RECEIVED
127
Tennis Court
Cadeby Hall Cottage
Barley Mow
Barley Mow Cottage
MAIN STREET
Holly Bank
Brankton
TCP LB
Daisys Cottage
Cherry Cottage
Corner Cottage
RECTORY LANE
The Old Post Office
Post Office Cottage
Elmbury Cottage
White Cottage
Spring Cottage
The Bungalow
Wakes End
Glebe House
Carneddi
WOOD LANE
Dunvegan
Church Cottage
Forge Bungalow
Hall
The Gra
The Stab
Lych
CHURCH LANE
The Old House
Church Farm House
Pp
BM
125.2
Jasmine C
© Crown Copyright 2008. All rights reserved. Licence number 100020449. Plotted Scale - 1:1250
Ordnance Survey
View