


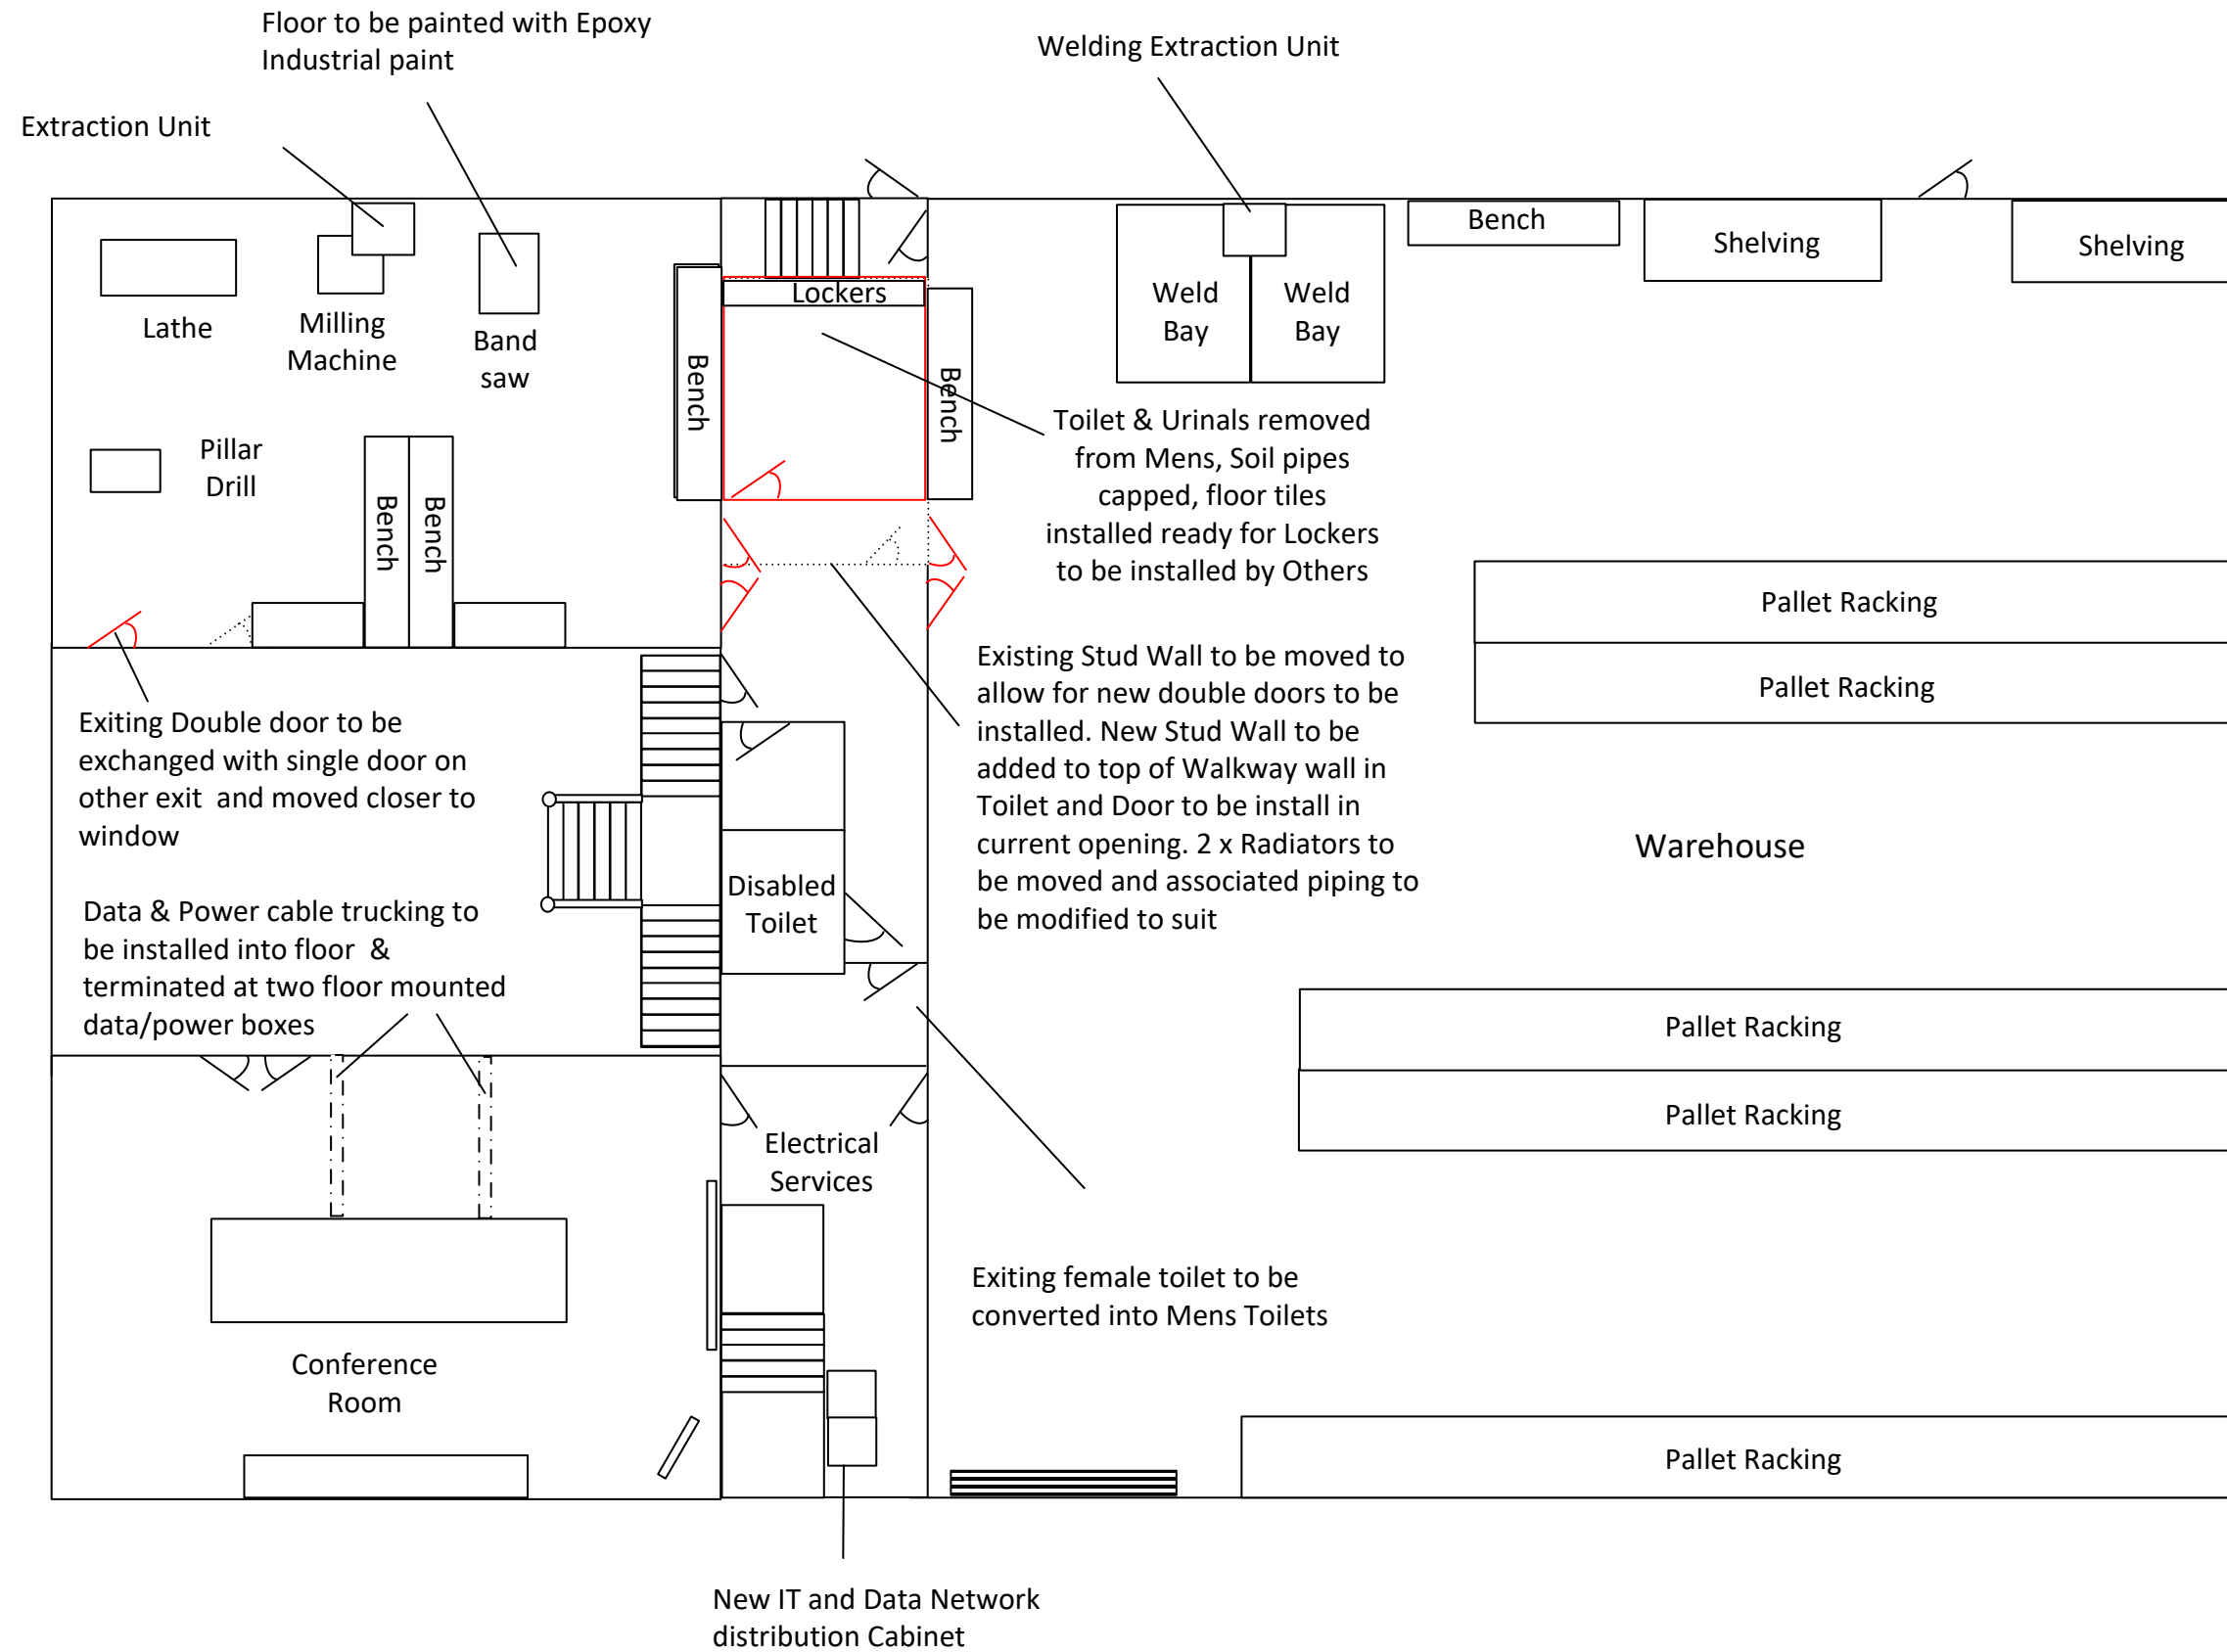

Title : - Airama House Proposed Refurbishment Ground Floor	Name : Neil Buckland Company : Hitachi Zosen Inova	Date : 19/10/2023	Drawing Number: HZI2023-001
		Revision: 1	Scale 1:100