


16 Power / Data Boxes to
be install to floor with
Data & Power cables
installed to It cabinet and
Powe Distribution board

No Changes proposed to
existing office space,
Kitchen Etc

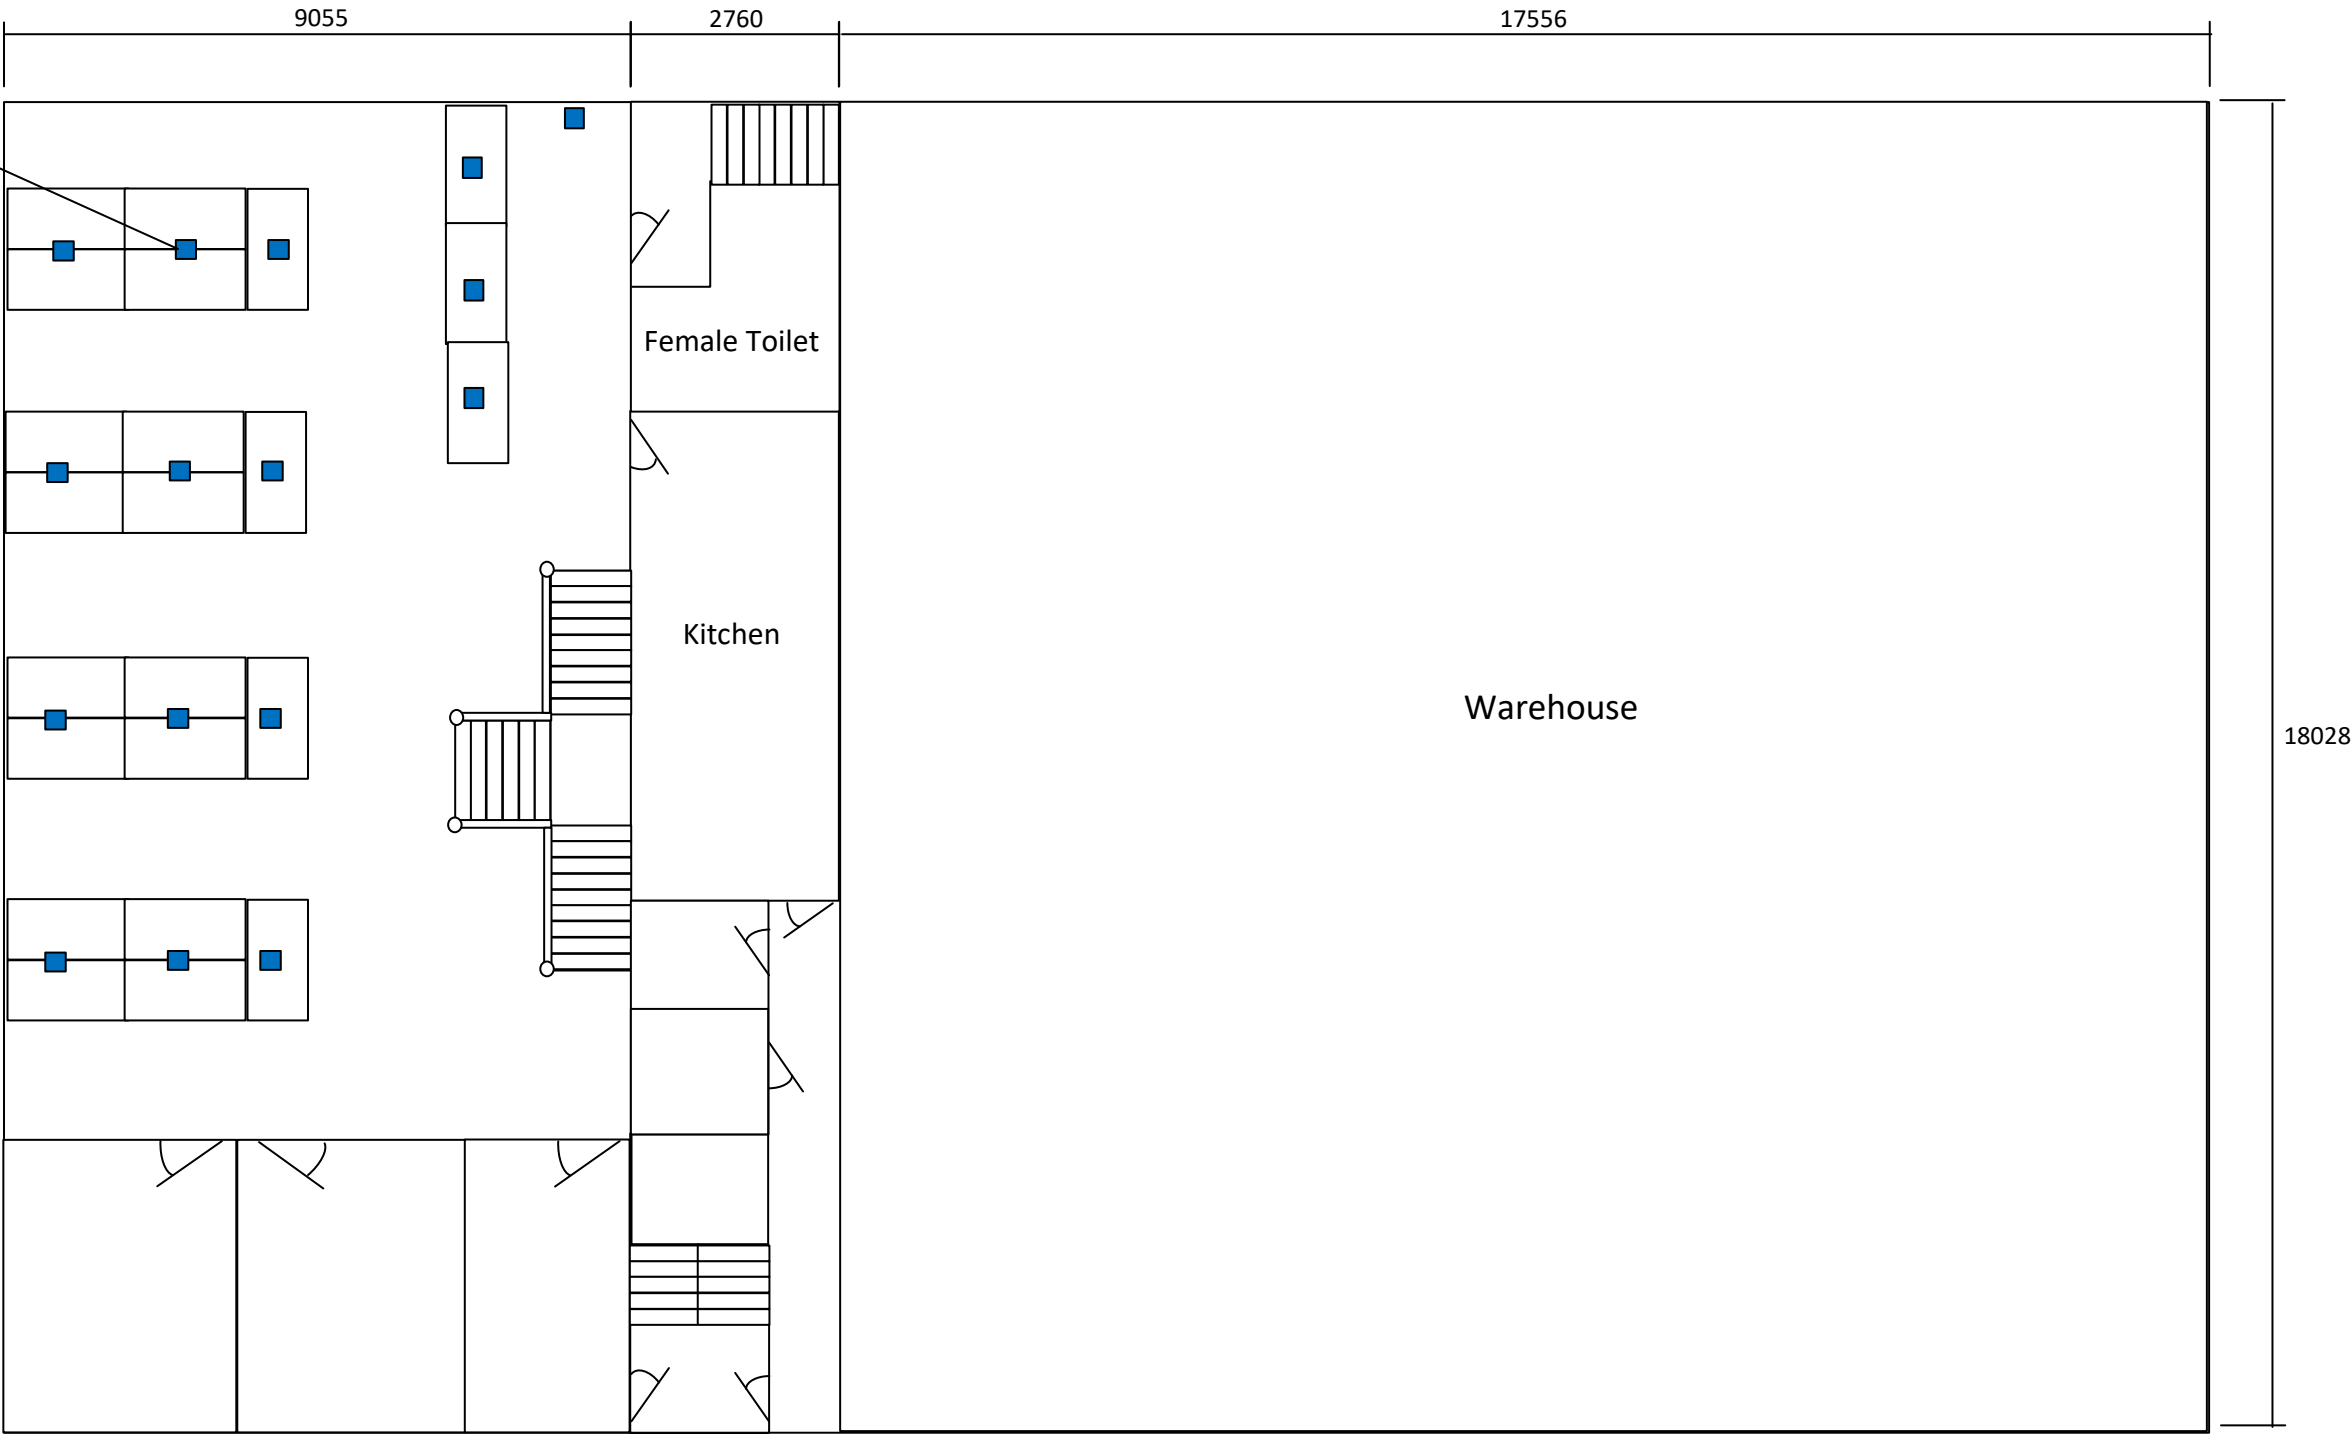

Title : - Airama House Proposed Refurbishment 1 st Floor	Name : Neil Buckland Company : Hitachi Zosen Inova	Date : 19/10/2023	Drawing Number: HZI2023-002
		Revision: 1	Scale 1:100