


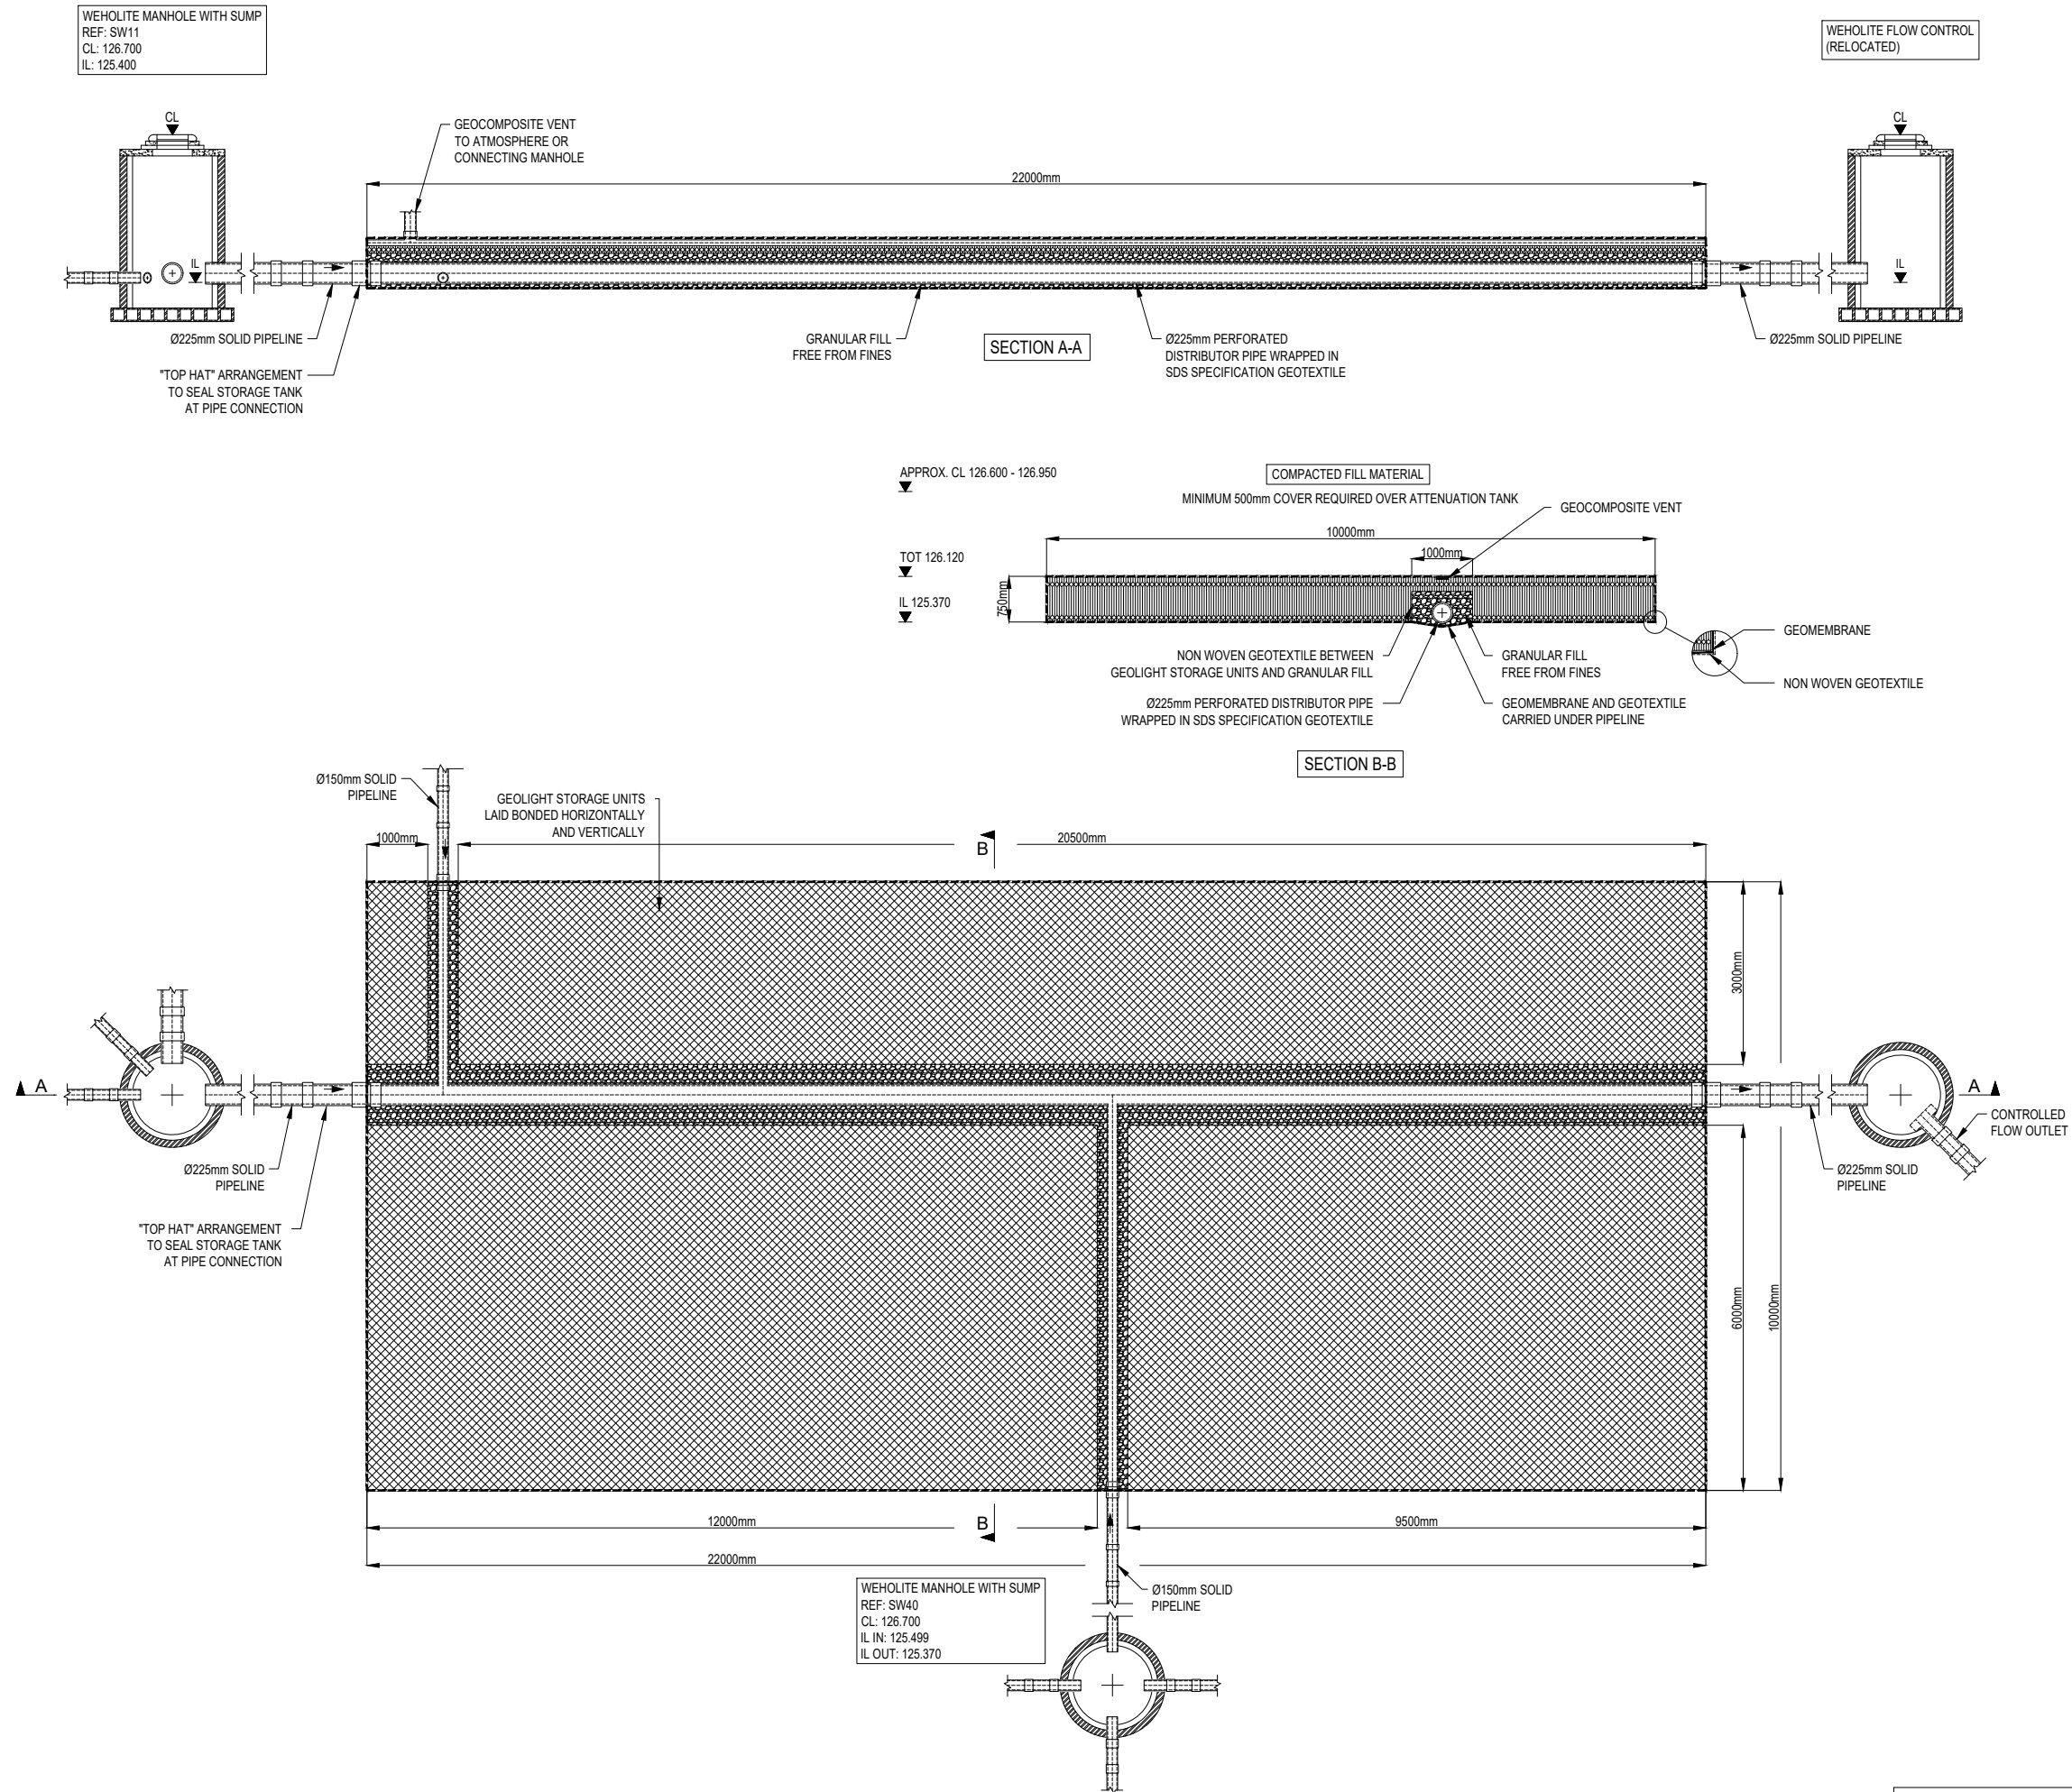

Notes:

This Drawing is to be read in conjunction with all relevant Architect's Engineer's and specialists' drawings and specifications.

Do not scale from this drawing in either paper or digital form. Use written dimensions only.

SDS to leave solid stub only, exiting tank for connection by others.

All external Manholes, Access Points, Junctions & Pipe are shown for guidance only and not part of the SDS program unless otherwise agreed.

Rev	Comments	Date
A	REDESIGN AS PER COMMENTS	18.06.25
-	ISSUED FOR APPROVAL	KF SP
-	ISSUED FOR APPROVAL	05.03.25
-	ISSUED FOR APPROVAL	KF SP



Clearwater House
Castlemills
Biddisham
Somerset
BS26 2RE
+44 (0)1934 751303

sdslimited.com

TWYCROSS ZOO

ATTENUATION TANK 2 DETAIL

Scale: NTS Date: 05.03.25
SDS Drawing No: E77424_02 Rev: A

Drawing Number	Revision	Drawing Title	Date
TWZ-HEX-XX-XX-DR-C-9201	P03	SURFACE WATER DRAINAGE - SHEET 2 OF 2	07.02.25