



1M

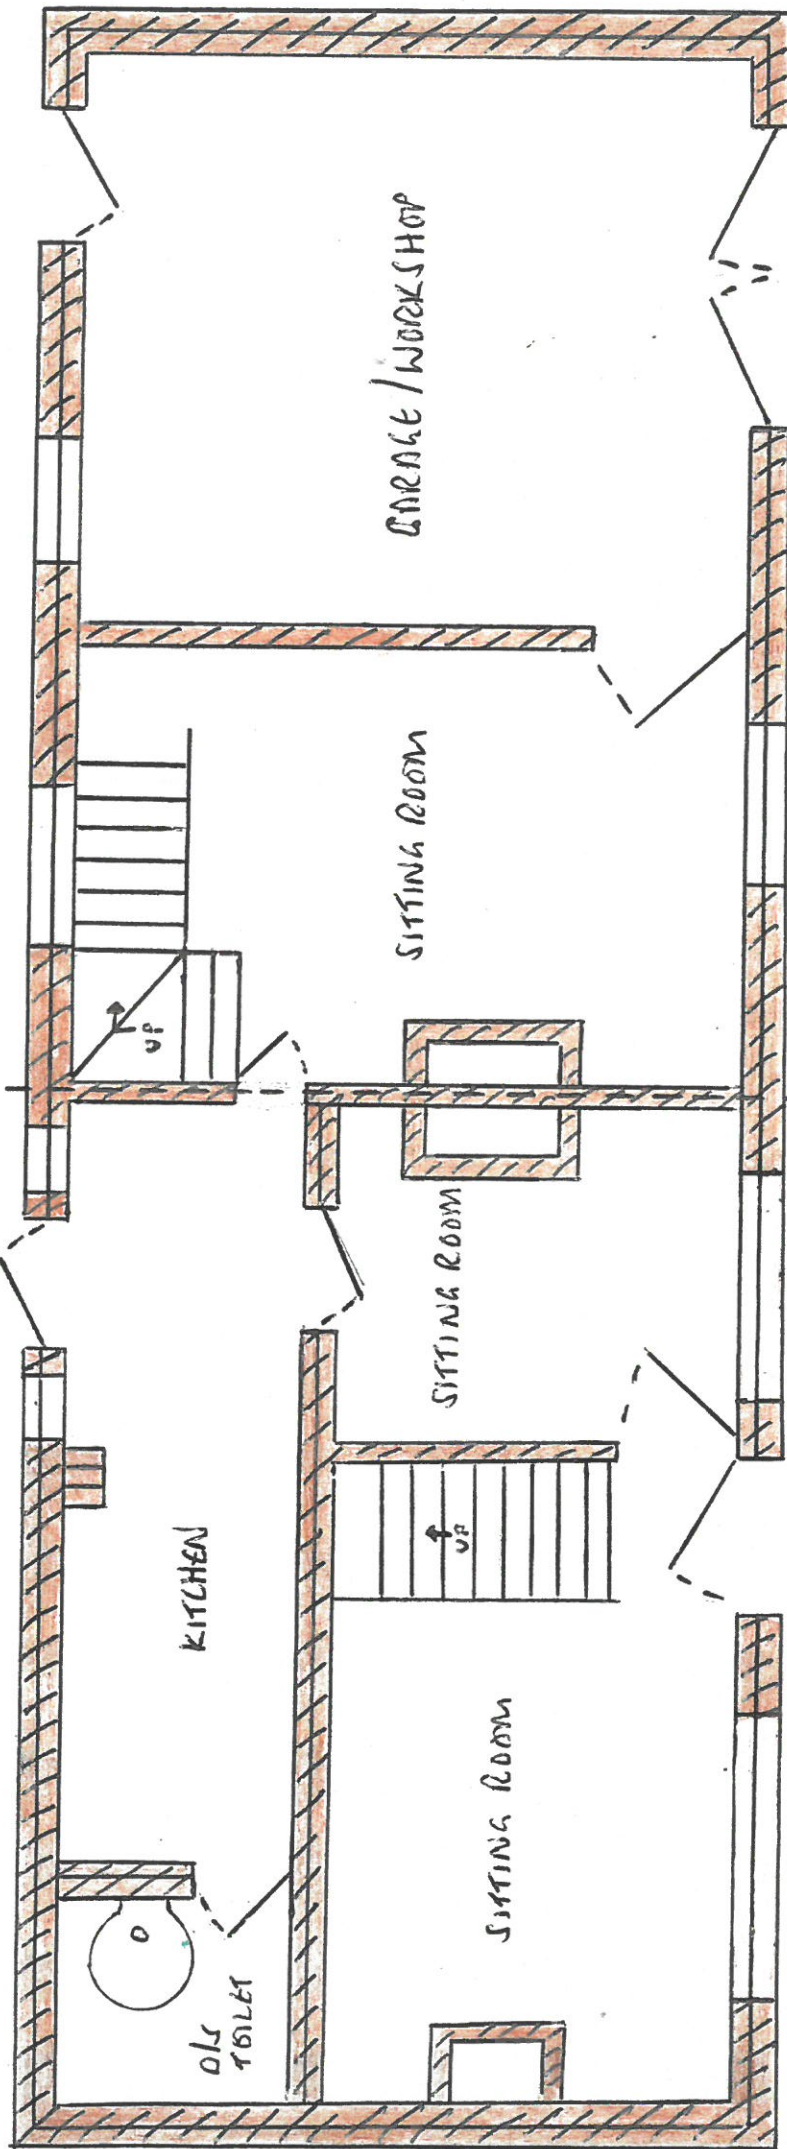

5M

1M

NO. 7 NO. 7A

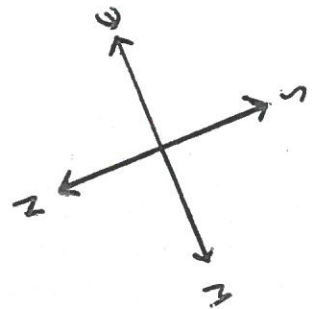

APPLICANT: WILL LINDSEY

ADDRESS: 7/7A STATION RD. RIKBY

APPLICATION NO: 26/00391/PUL

DRAWING NO: 1 - EXISTING GROUND FLOOR

SCALE: 1:50