


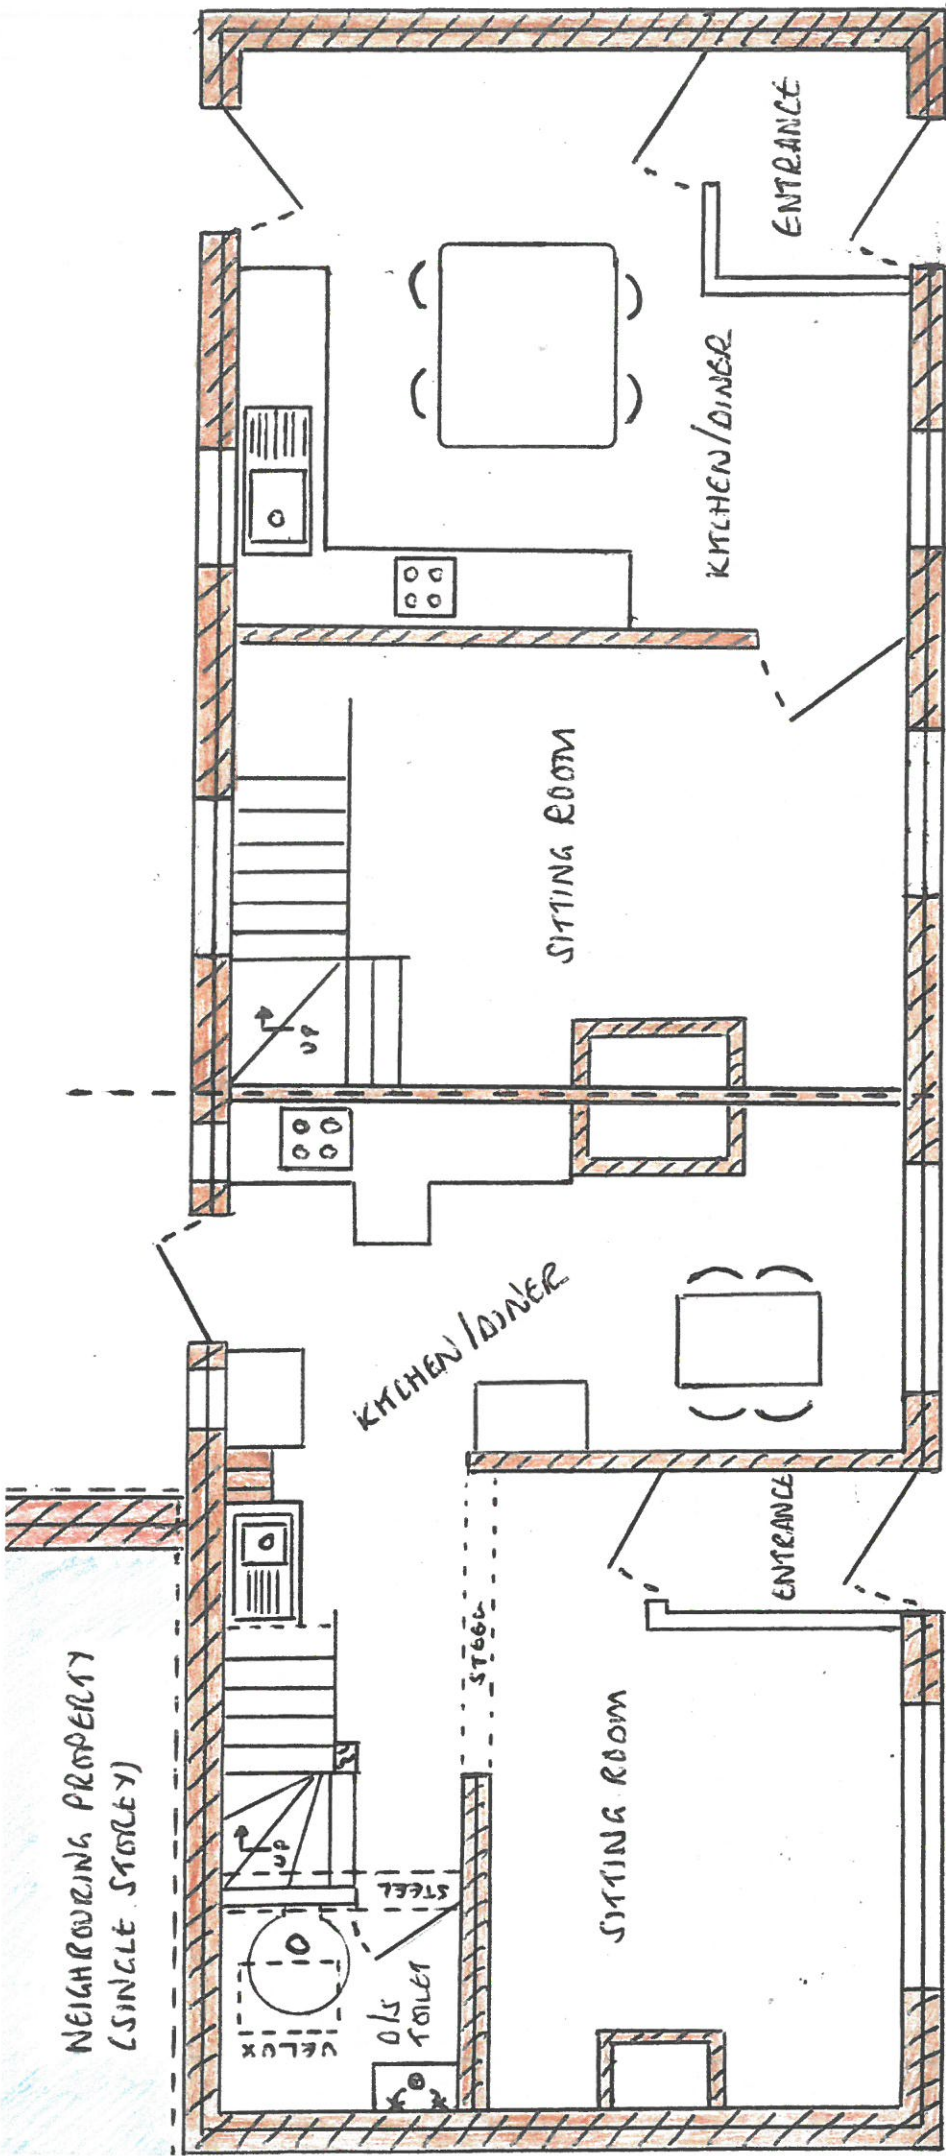

NO. 7 | NO. 7A

APPLICANT: WILL LINDSAY
 ADDRESS: 7/7A STATION RD. EMBRY
 APPLICATION NO: 76/00391/FUL
 DRAWING NO: 2 - PROPOSED GROUND FLOOR
 SCALE: 1:50