



3M
1M

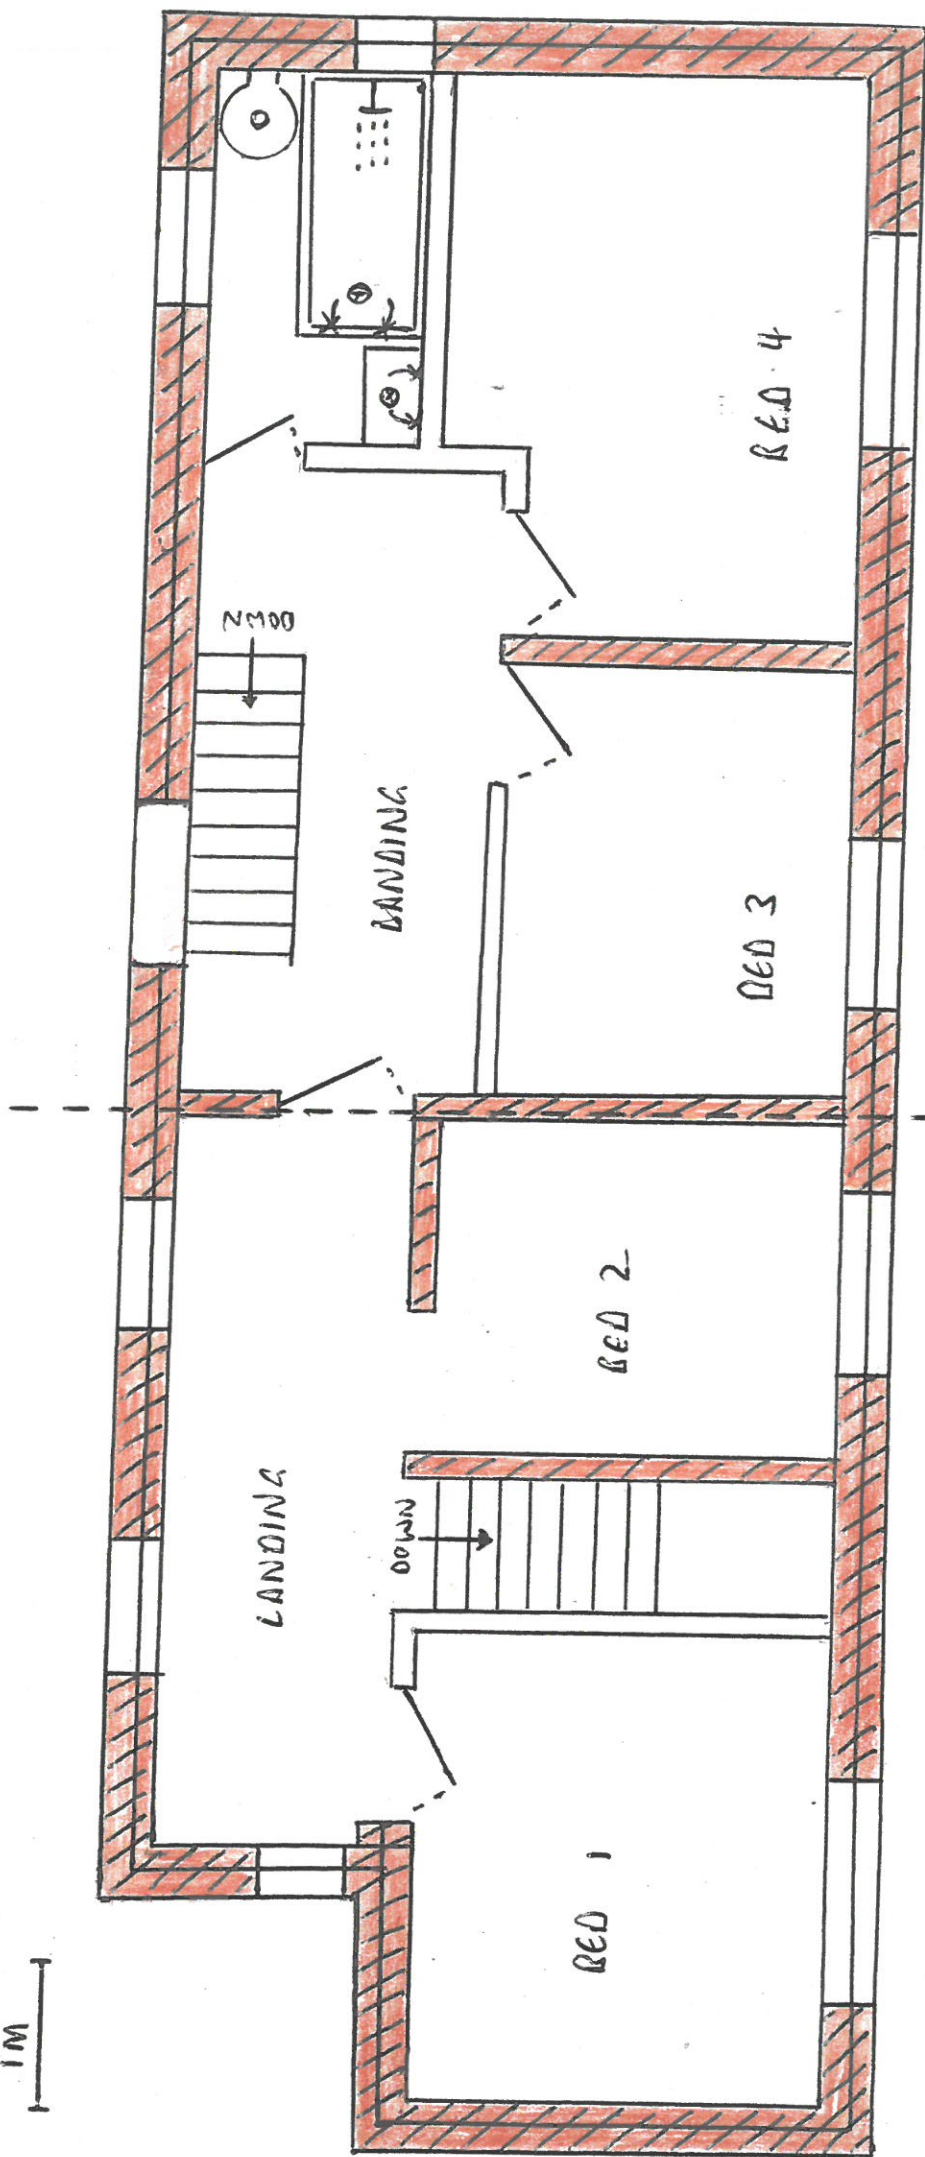

NO.7 NO.7A

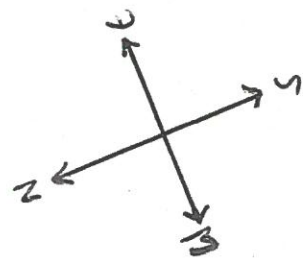

1M

5M

APPLICANT: WILL LINDSEY
ADDRESS: 7/7A STATION RD. RABY
APPLICATION NO: 26/00391/FUL
DRAWING NO: 3 - EXISTING FIRST FLOOR
SCALE: 1:50