



1M
1M

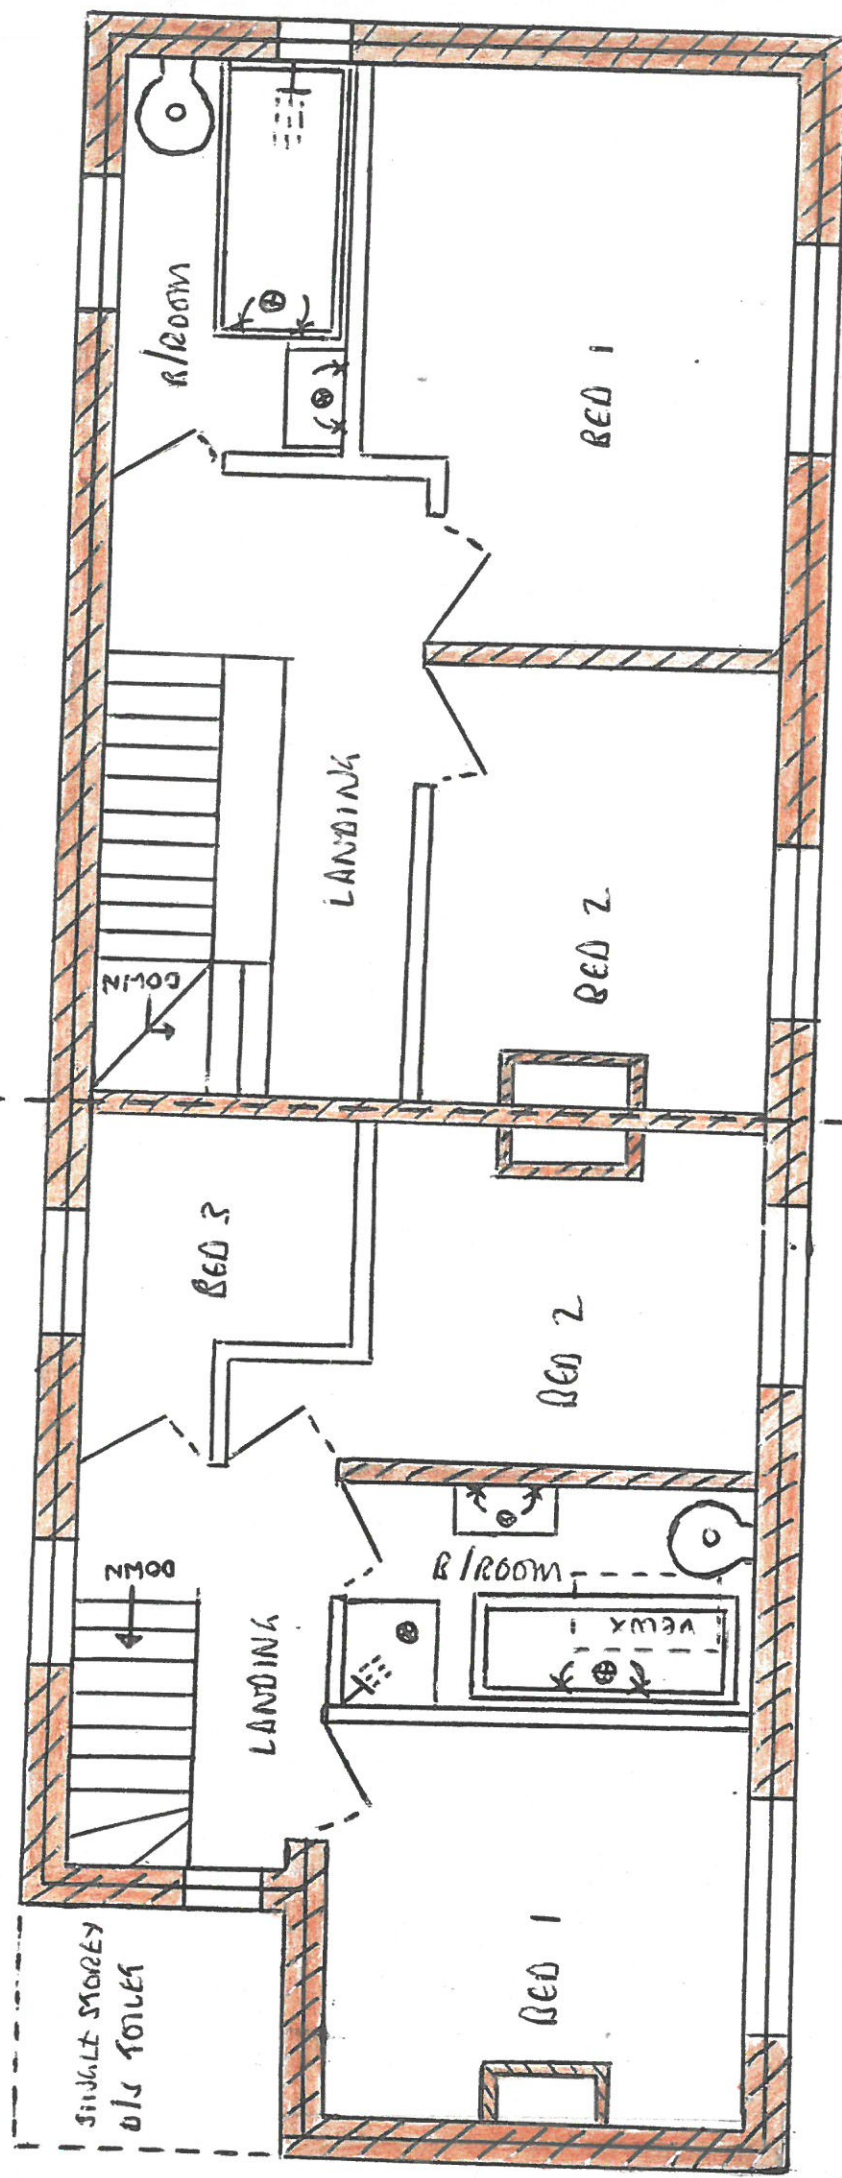

NO. 7 | NO. 7A

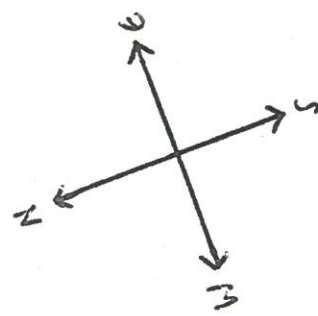

1M

5M

APPLICANT: WILL LINDSAY
 ADDRESS: 7/7A STATION RD. RANBY
 APPLICATION NO: 26/00391/FUL
 DRAWING NO: 4 - PREPARED FIRST FLOOR
 SCALE: 1:50