



10m

1m

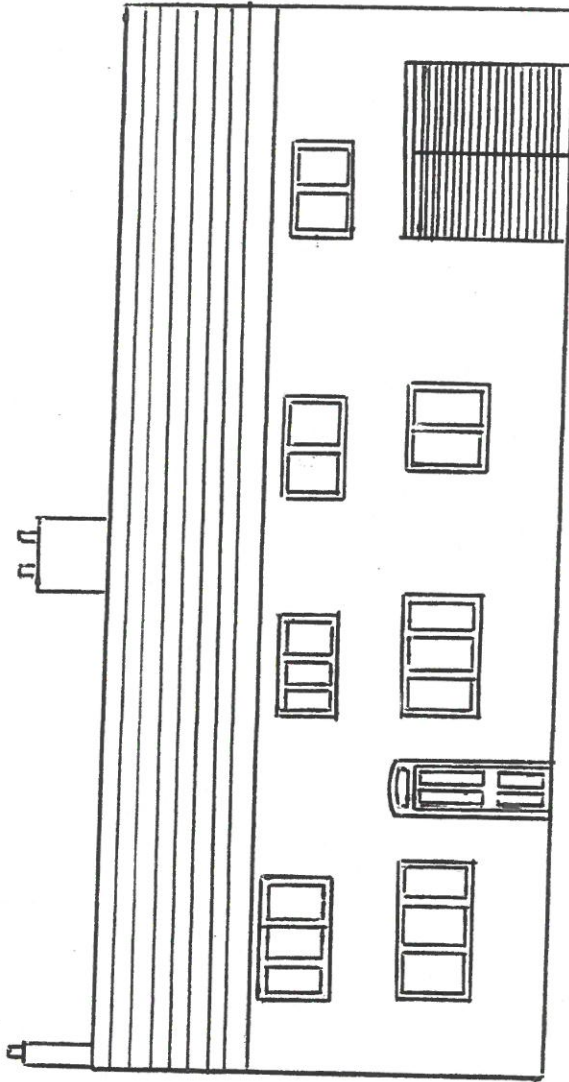

APPLICANT: WILL LINDSEY
ADDRESS: 7/7A STATION RD. ENTRY
APPLICATION NO: 76/00391/FUL
DRAWING NO: 5 - EXISTING FRONT
ELEVATION

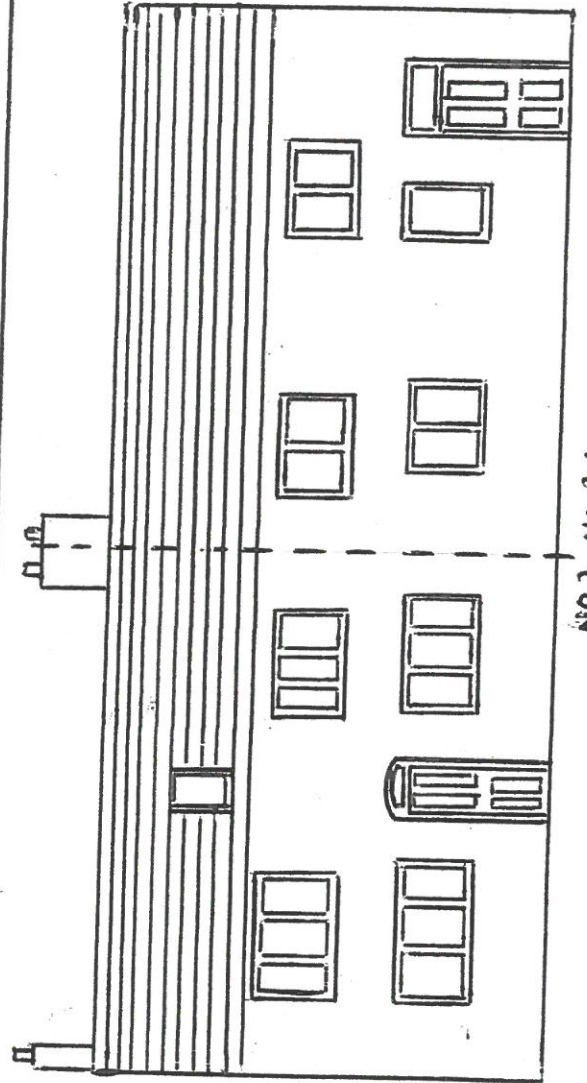

DRAWING NO: 5A - PROPOSED FRONT
ELEVATION

SCALE: 1:100

NO. 7, NO. 7A