Existing

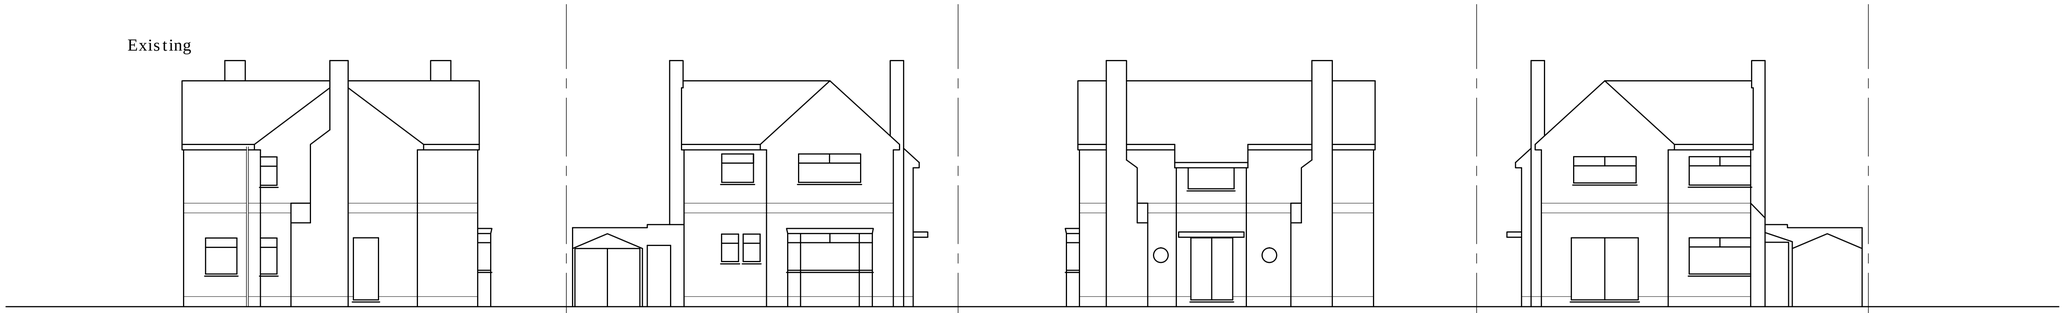

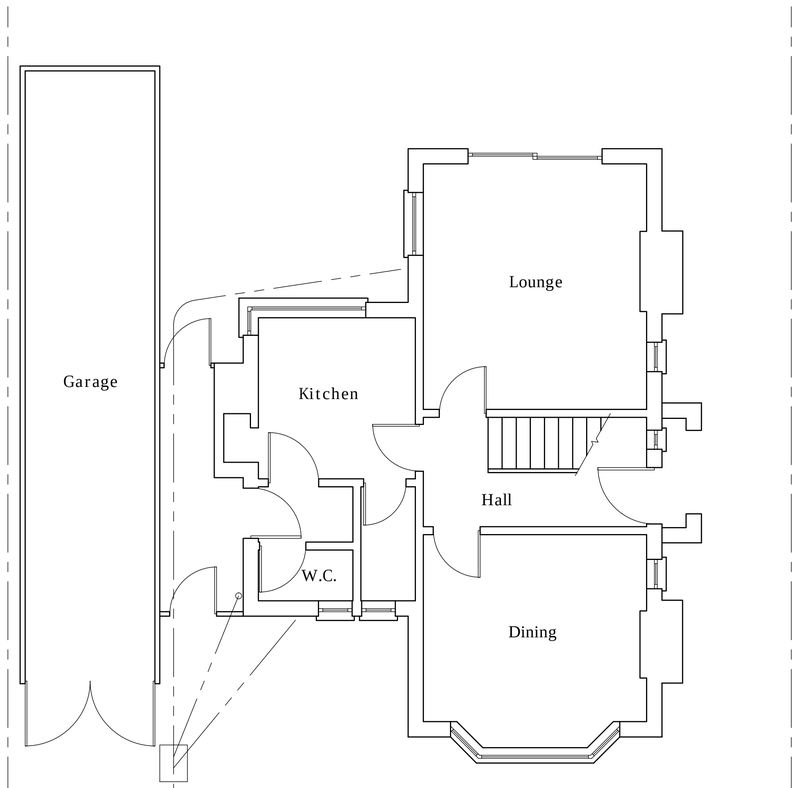

Ground Floor

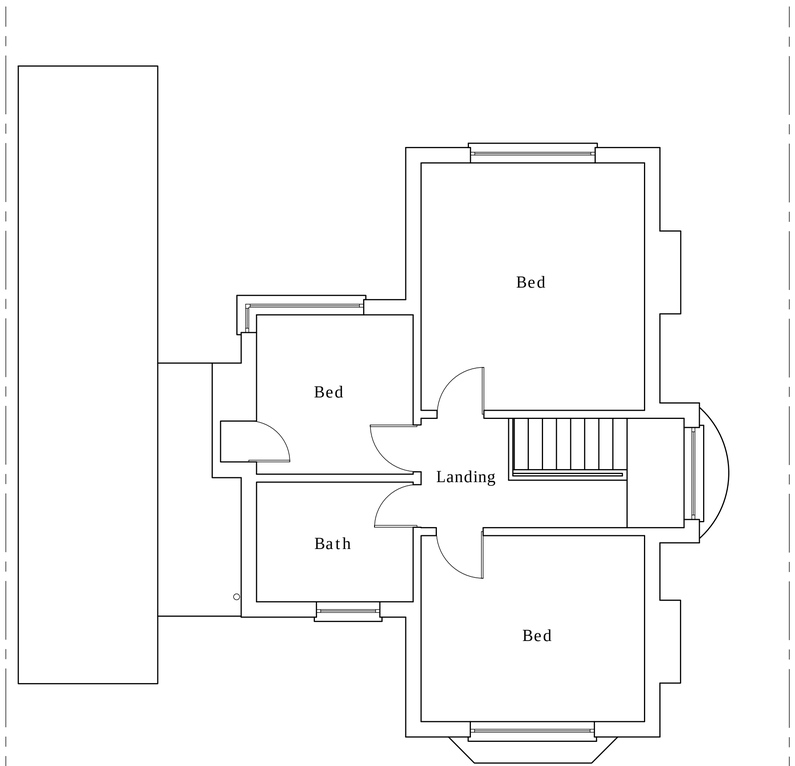

First Floor

Drawing prepared for the purpose of Planning Permission and/or Building Regulation approval.
All dimensions to be checked on site before works commence.
Internal room layouts and fittings to client's requirements.
Actual boundary lines to be confirmed on site between parties concerned prior to commencement of work and no part of the new construction to project over the boundary.
Underground services may have been assumed and therefore they should be located prior to commemcement.

Project

Extensions & Alterations

32 Bradgate Road
Hinckley
Leicestershire
LE10 1LA

Drawing

Existing Elevations and Plans

Drawing Ref: Planning 01
Scales 1:100 1:50 at A1

June 2011

PHILIP LEWIS CONSTRUCTION
BUILDING CONTRACTORS

Office: 01455 610331 Mobile: 07860 678749

In asociation with;

Brooks Building Plans

RICS

Barry Brooks MRICS MBEng Tel. 07879 655 641