PROPOSED NEW GARAGE TO BE ERECTED ON PLOT No 6, MILL LANE GARAGE SITE, WITHERLEY, Nr ATHERSTONE, FOR : J. LUNN Esq. 2, CHURCH ROAD, WITHERLEY.

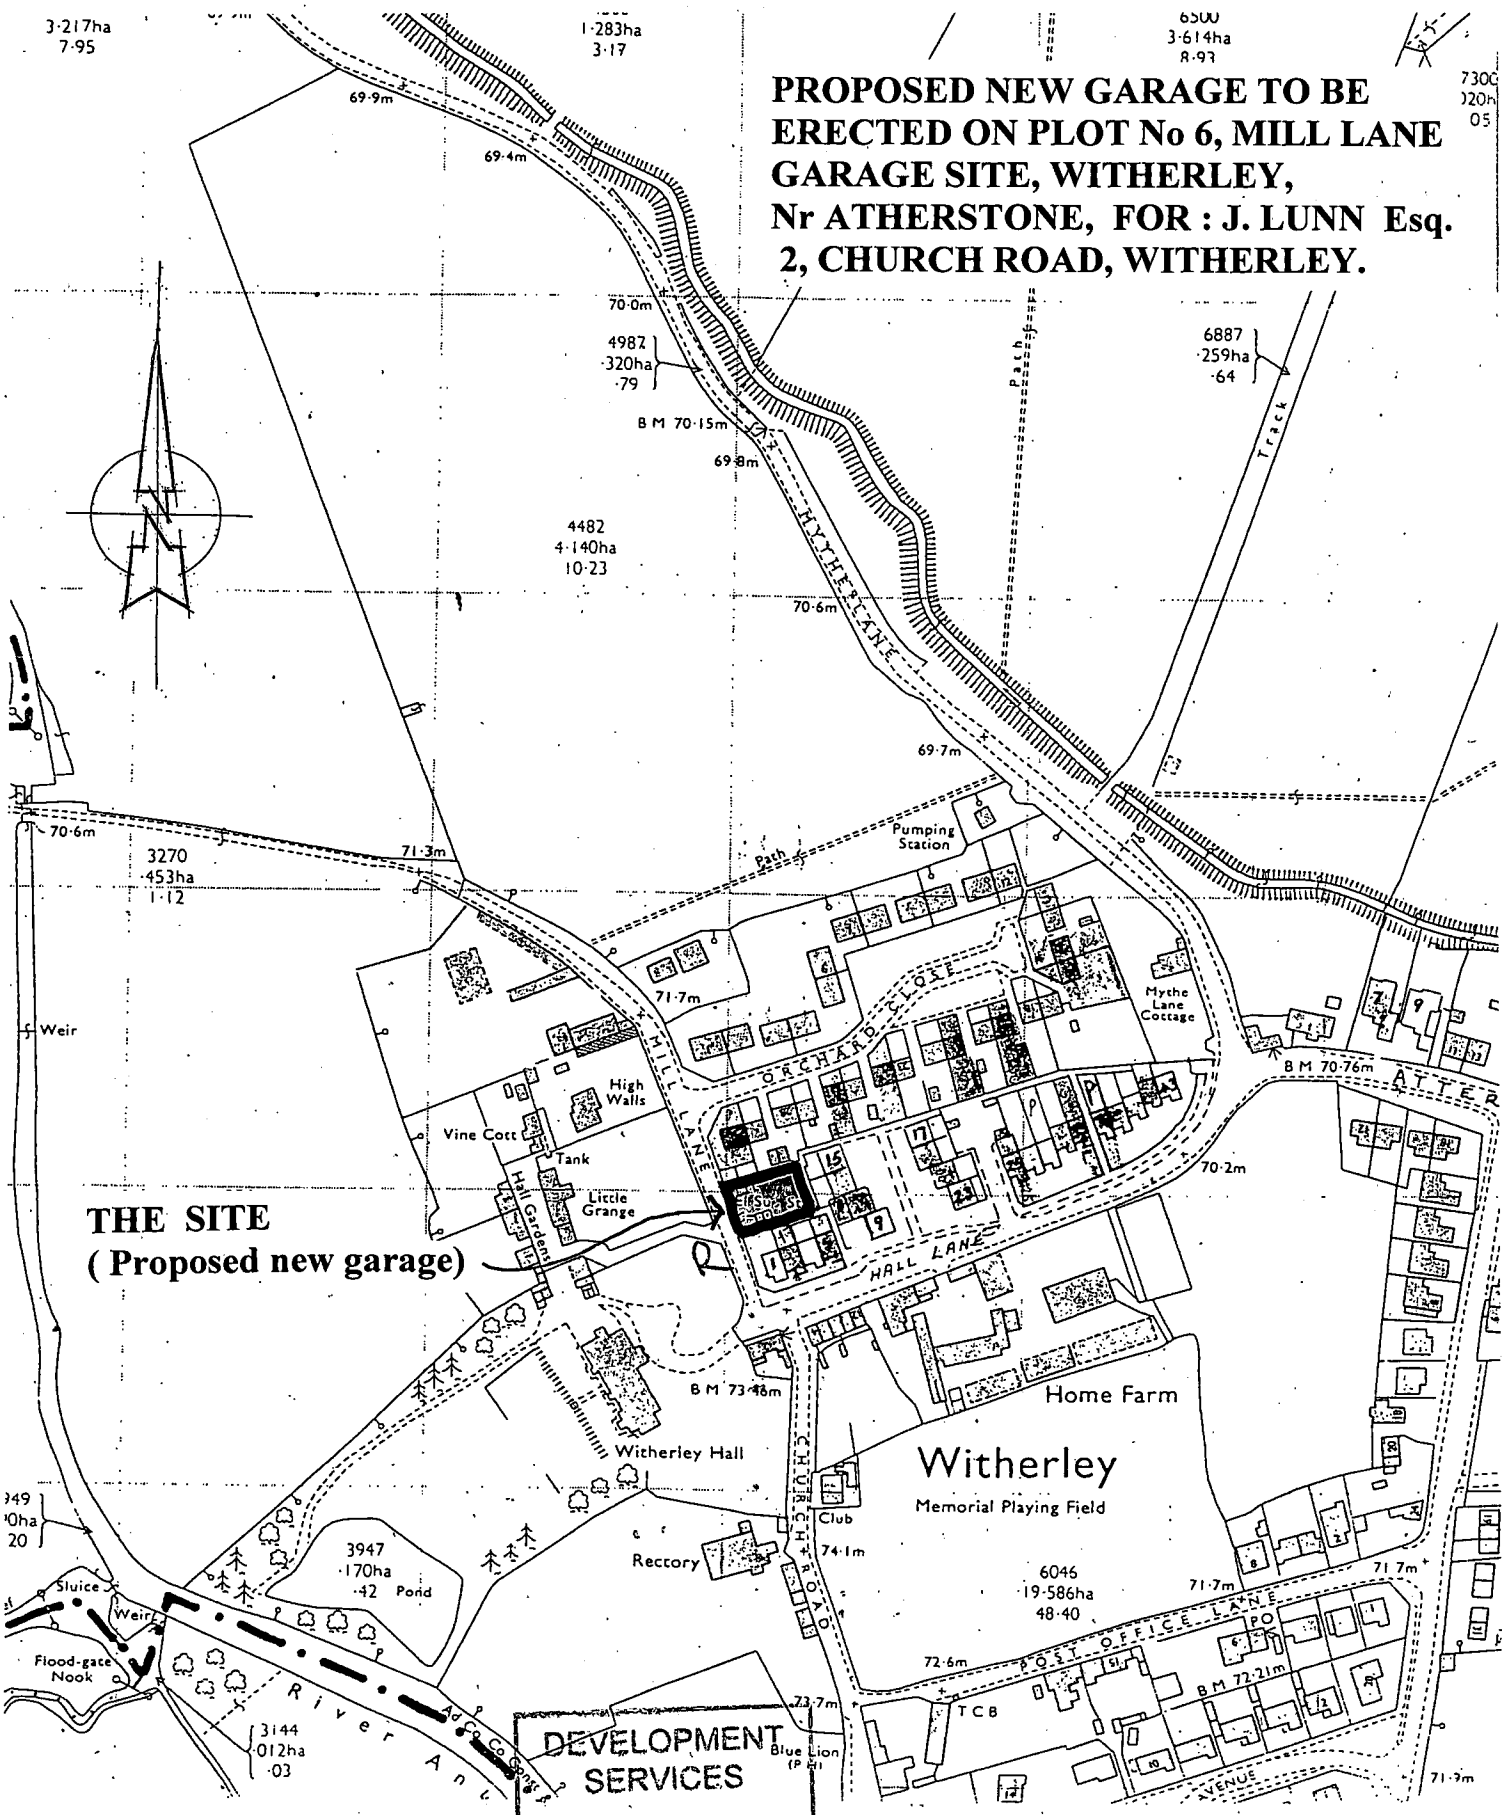

DEVELOPMENT SERVICES
14 MAY 2003
RECEIVED

LOCATION PLAN

SCALE 1:2500