Proposed Roof Layout
Rowden Cottage
10/00188/CLU

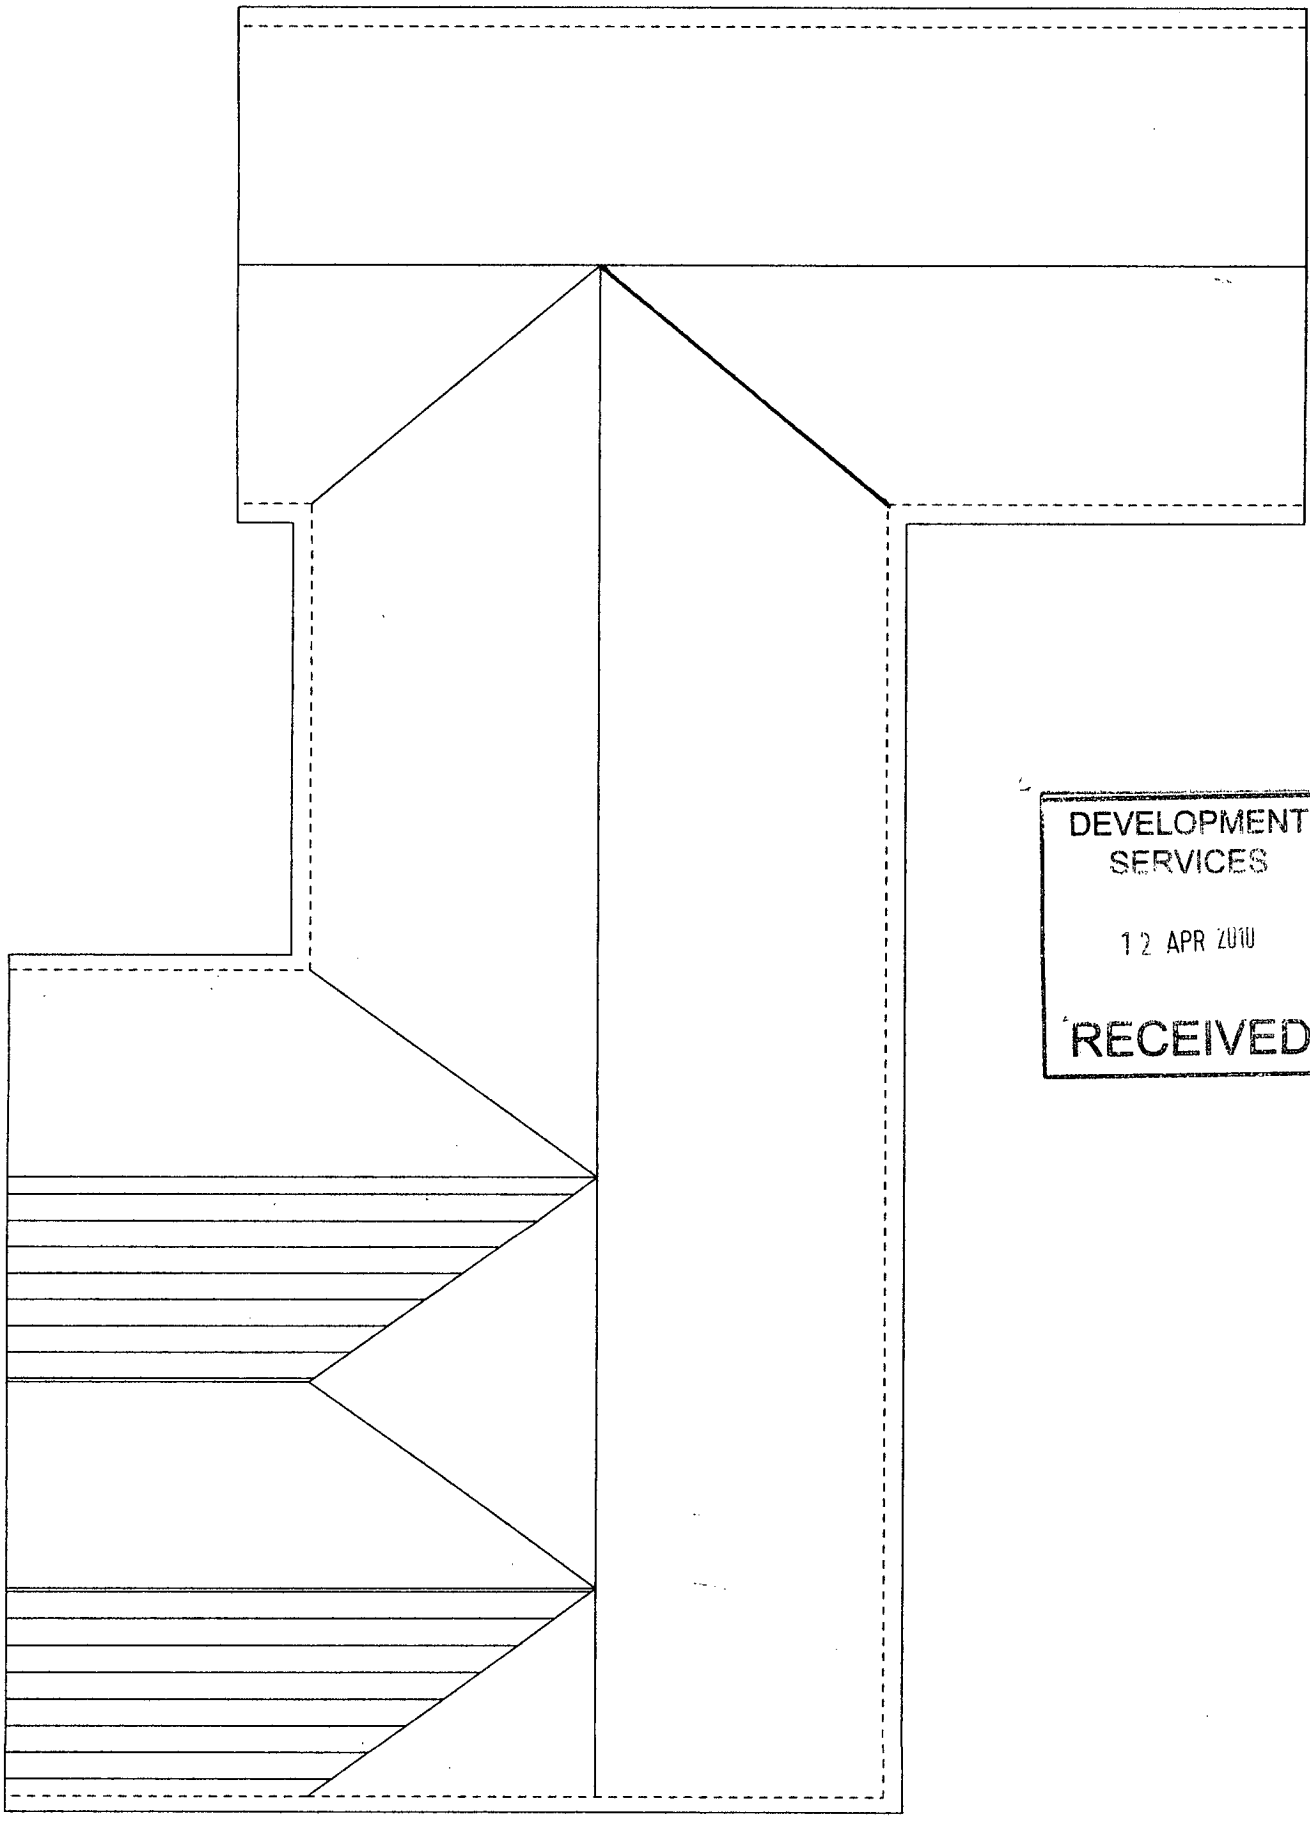

DEVELOPMENT
SERVICES
12 APR 2010
RECEIVED

scale 1:100