The Builder is to check and verify all buildings and site dimensions, levels and sewer invert levels prior to commencement of work.

Do not scale off this drawing, work to figured dimensions only.

This drawing must be read and checked with all structural and relevant specialist drawings.

The Builder is to comply in all respects with the current Building Regulations and latest Codes of Practice.

DEVELOPMENT SERVICES
15 OCT 2007
RECEIVED

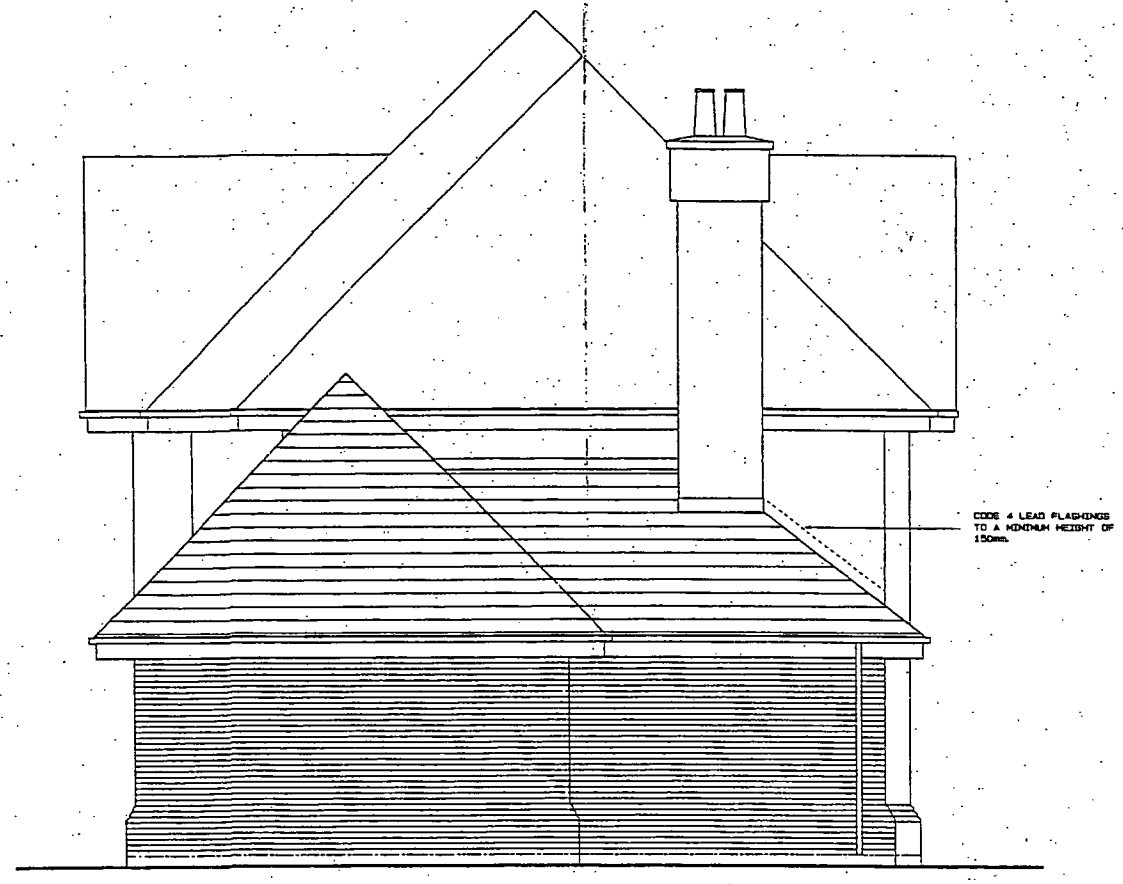

SOUTHERN ELEVATION.
EXISTING

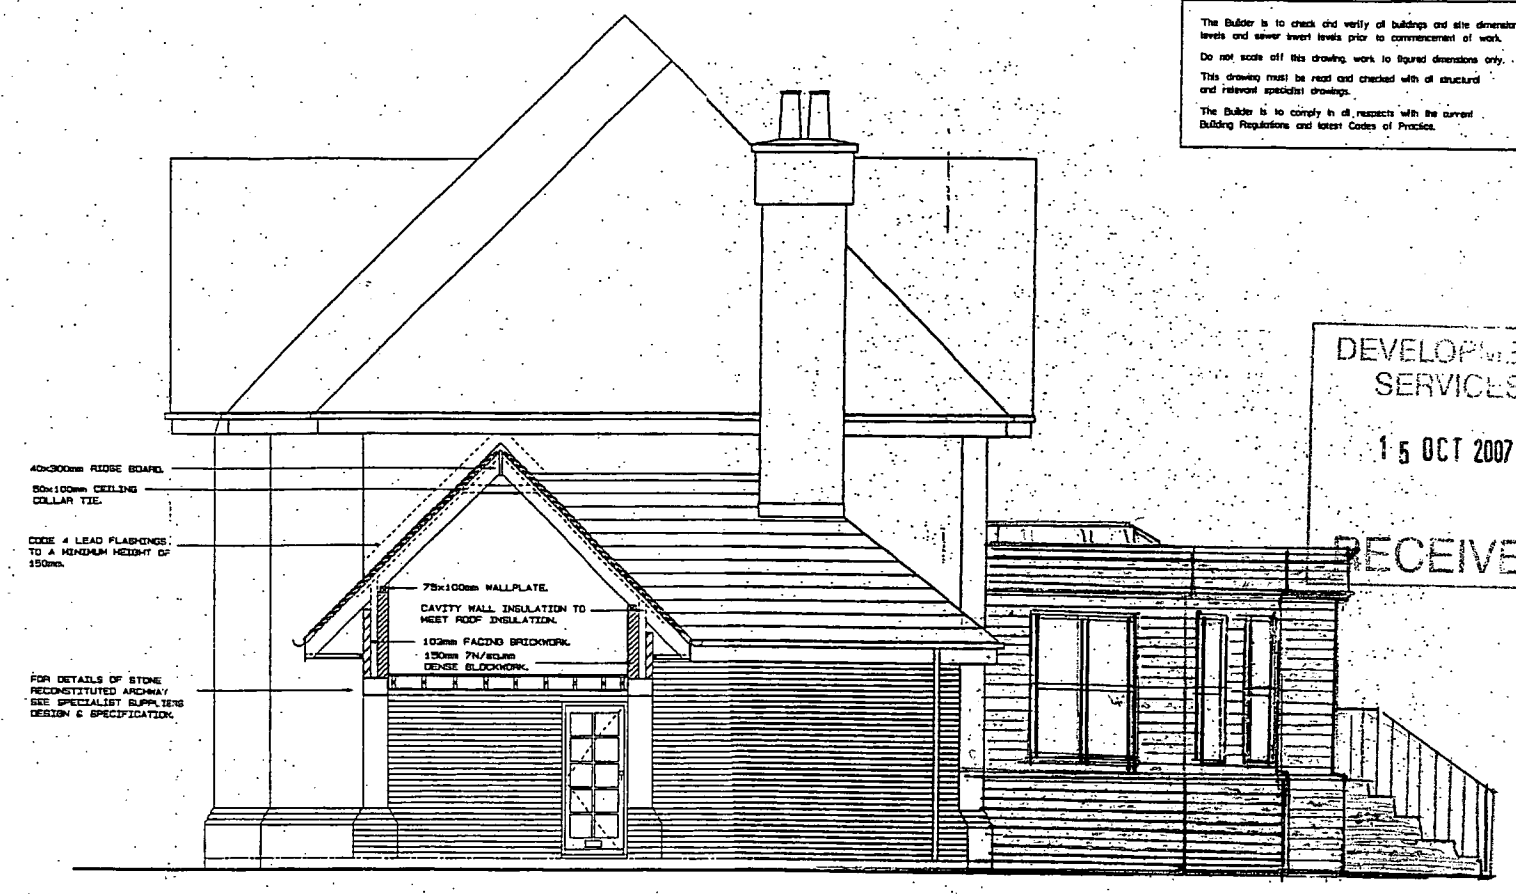

SOUTHERN ELEVATION. PROPOSED

DEVELOPMENT SERVICES
22 OCT 2007
RECEIVED

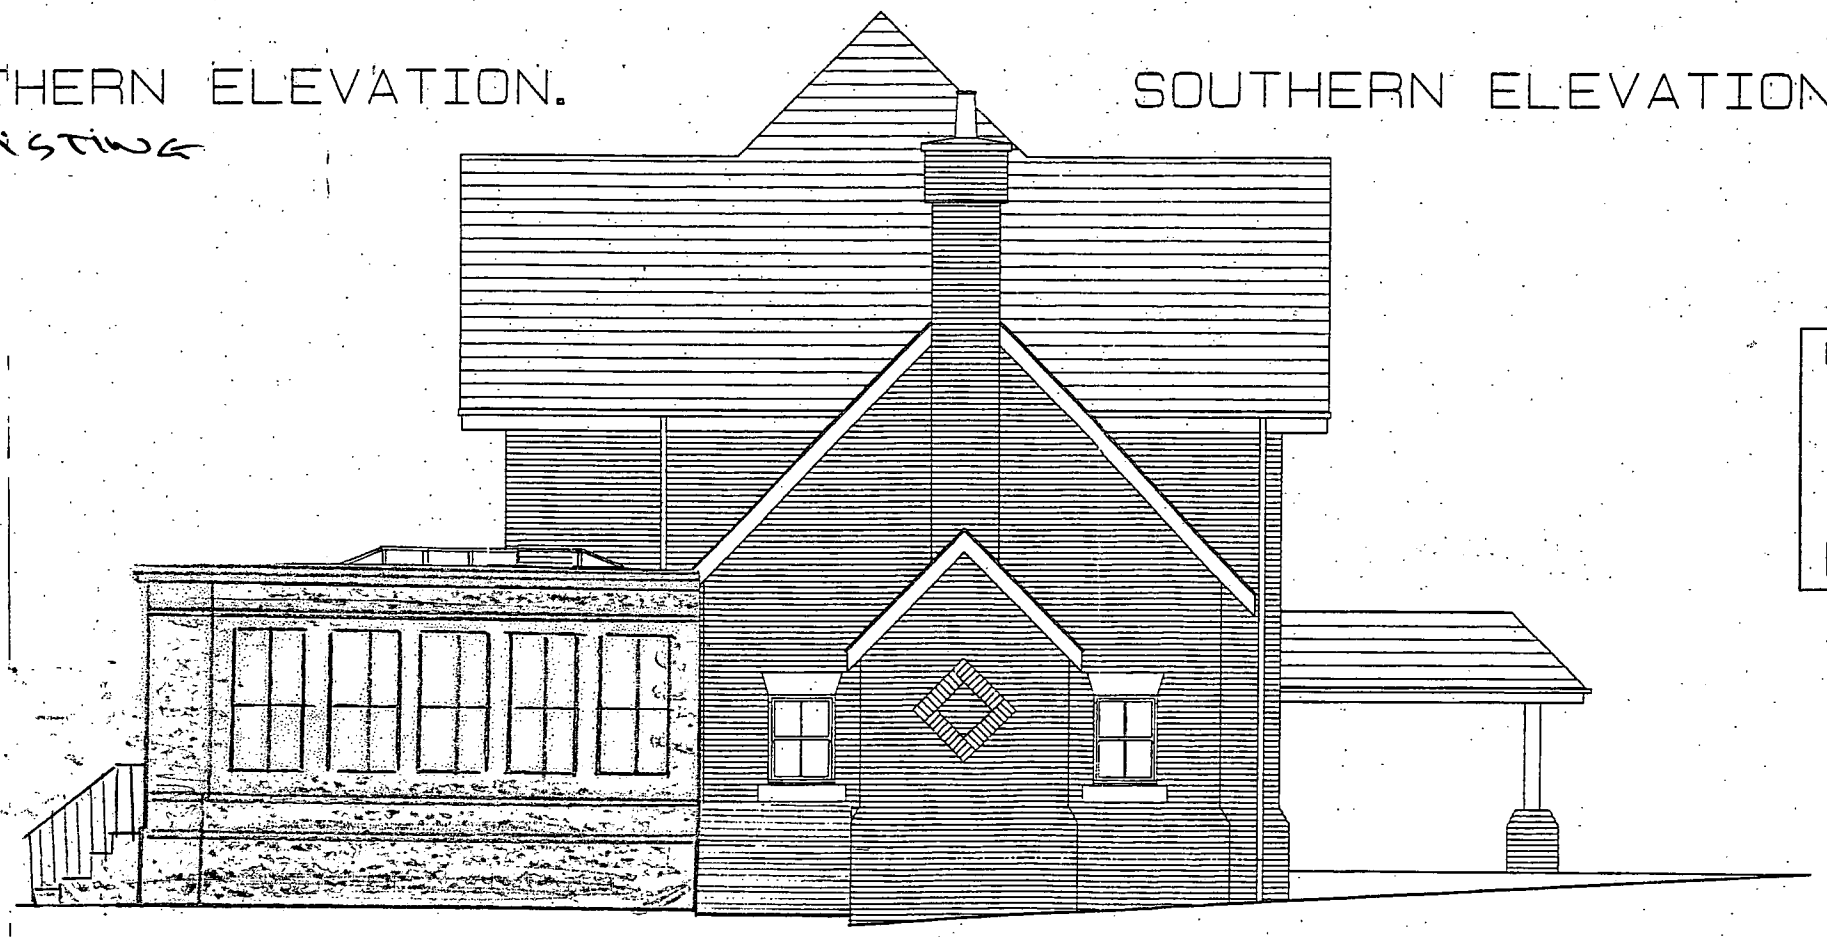

NORTHERN ELEVATION.
PROPOSED

T. ROWLEY ESQ.

HADEN RITCHIE PARTNERSHIP
ARCHITECTS, PLANNING & DEVELOPMENT CONSULTANTS
THE MANOR HOUSE LICHFIELD STREET TAMWORTH
STAFFORDSHIRE B79 7QF Tel 01827 62251/2 Fax 01827 310513

PROPOSED DWELLING AT
THE HALL FARM, MARKET BOSWORTH.

NORTHERN & SOUTHERN ELEVATIONS.

SCALE	DATE	DRAWN	JOB No.
1/50.	APRIL 07.	td.	3963.15

copyright of this drawing and of work executed from it remains the property of HRP