

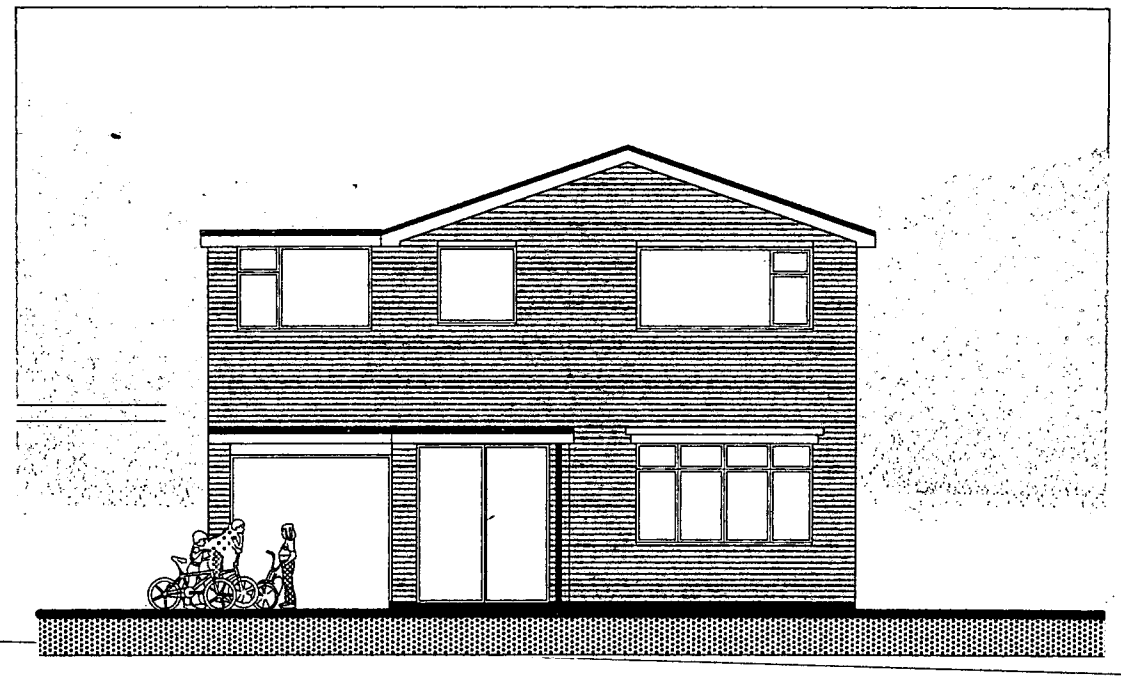


Existing Front Elevation
1:100 Scale

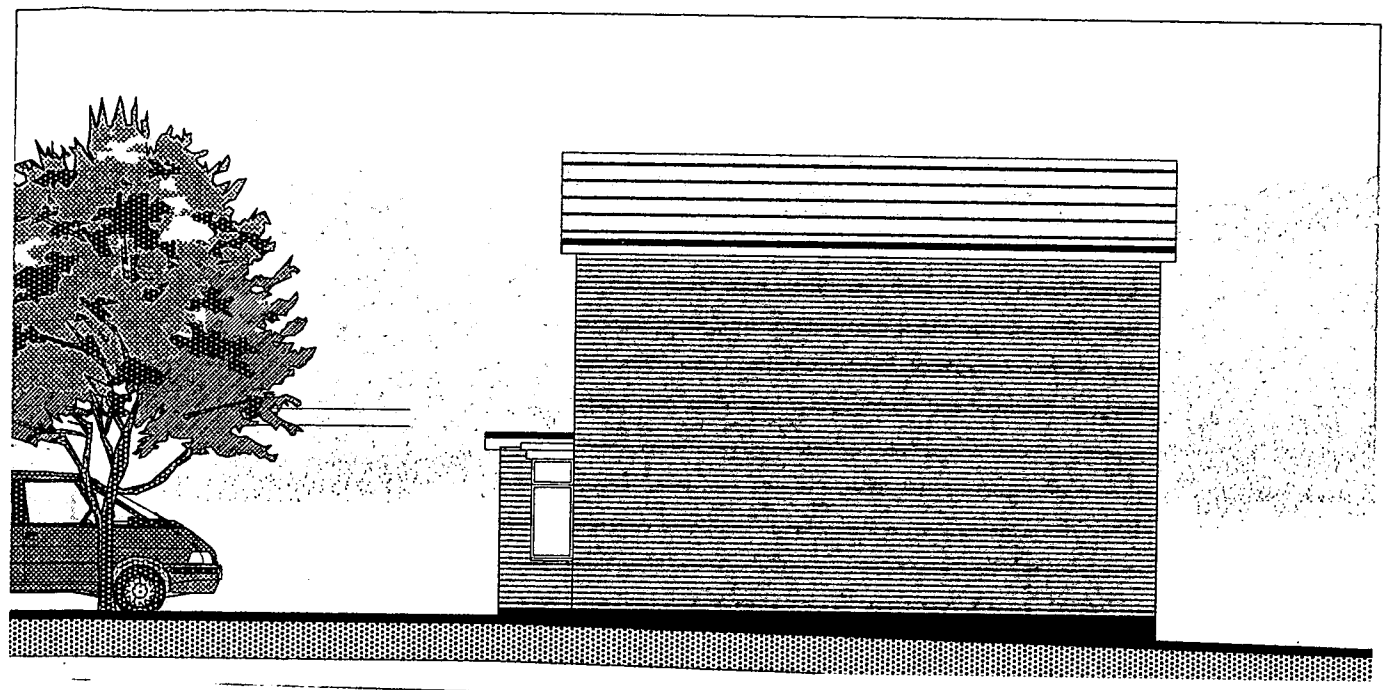


Existing Side Elevation
1:100 Scale

DEVELOPMENT SERVICES
23 OCT 2007
RECEIVED

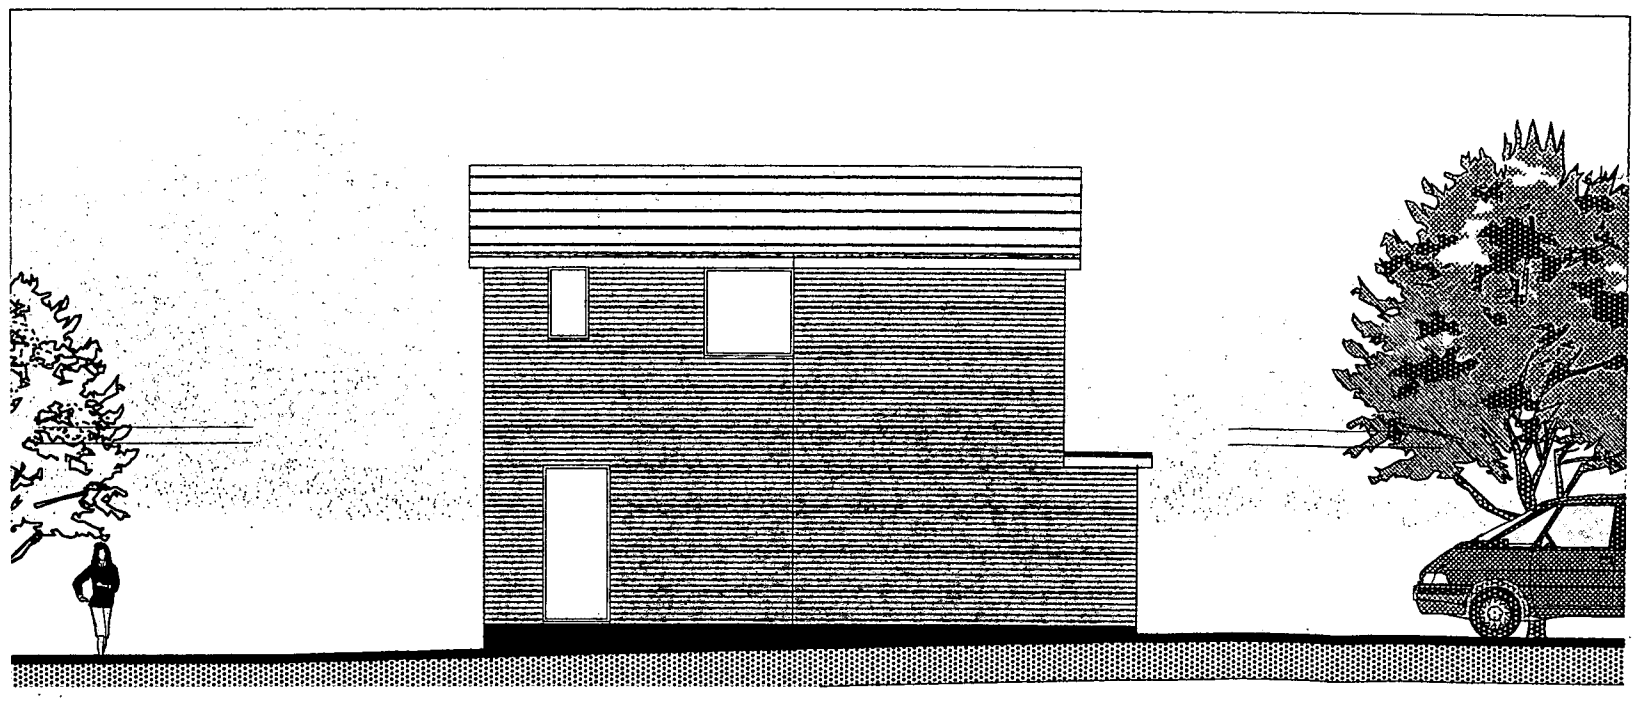

Existing Side Elevation
1:100 Scale

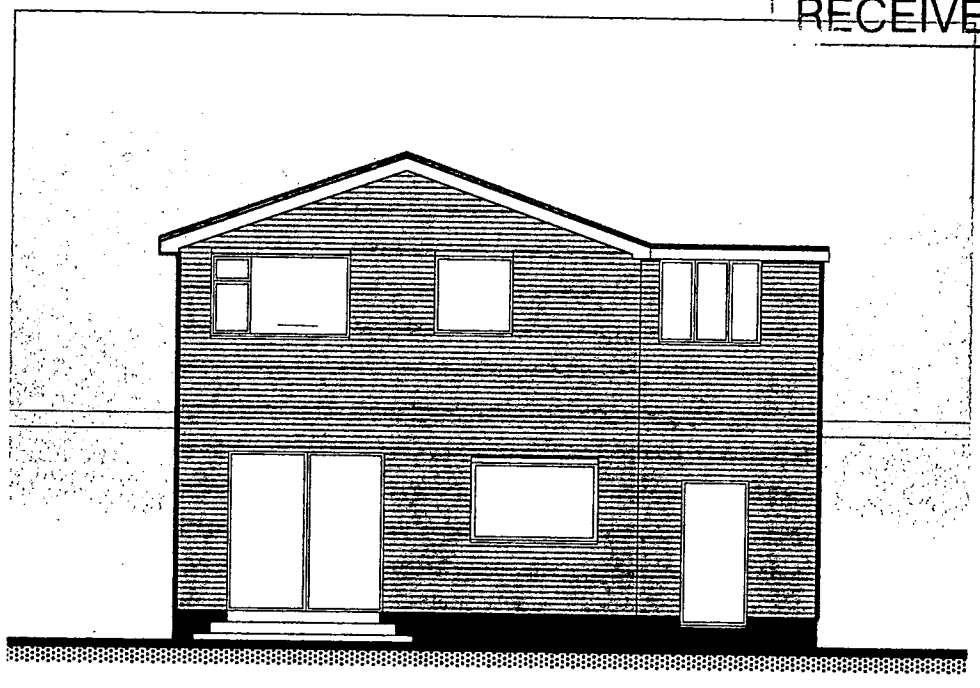

Existing Rear Elevation
1:100 Scale

A - Oct 2007 - Annotation to elevation location corrected, bathroom window added.

Client Mr and Mrs Meeney	*Drawing Title* Existing Elevations		
Project Proposed House Extension 146 Sketchley Road	*Date* Sept 07	*Drawn* KR/NJM	
	Drawing No. 10153 - 03	*Rev* A	

Reynolds Associates
Chartered Architectural Technologists
PO Box 7988, Arnold
Nottingham, NG5 5ZU
Tel 07980 715744 Fax 0871 750 1968
www.reynolds-associates.co.uk