



**Site Location Plan**
Scale 1:1250

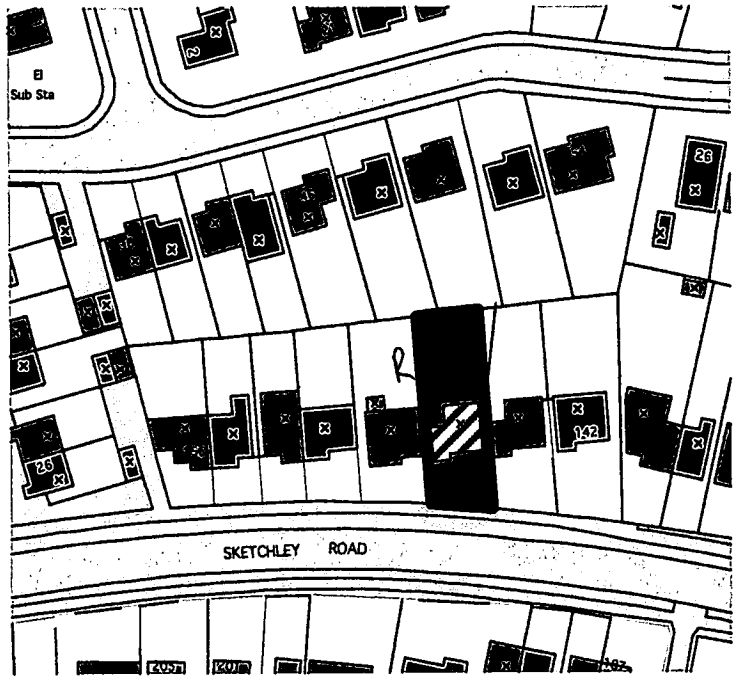


**Site Block Plan**
Scale 1:500

DEVELOPMENT SERVICES
23 OCT 2007
RECEIVED

A-Oct 2007 - Annotation to scale corrected.

| | | | |
|---|---|---|---|
| Client: Mr and Mrs Meeney | Drawing Title: Site Location Plan & Site Plans | | |
| Project: Proposed House Extension 146 Sketchley Road | Date: Sept 07 | Drawn: KR/NJM | |
| | Drawing No: 10153 - 01 | Rev: A | |

Reynolds Associates
Chartered Architectural Technologists
PO Box 7988, Arnold
Nottingham, NG5 5ZU
Tel 07980 715744 Fax 0871 750 1968
www.reynolds-associates.co.uk