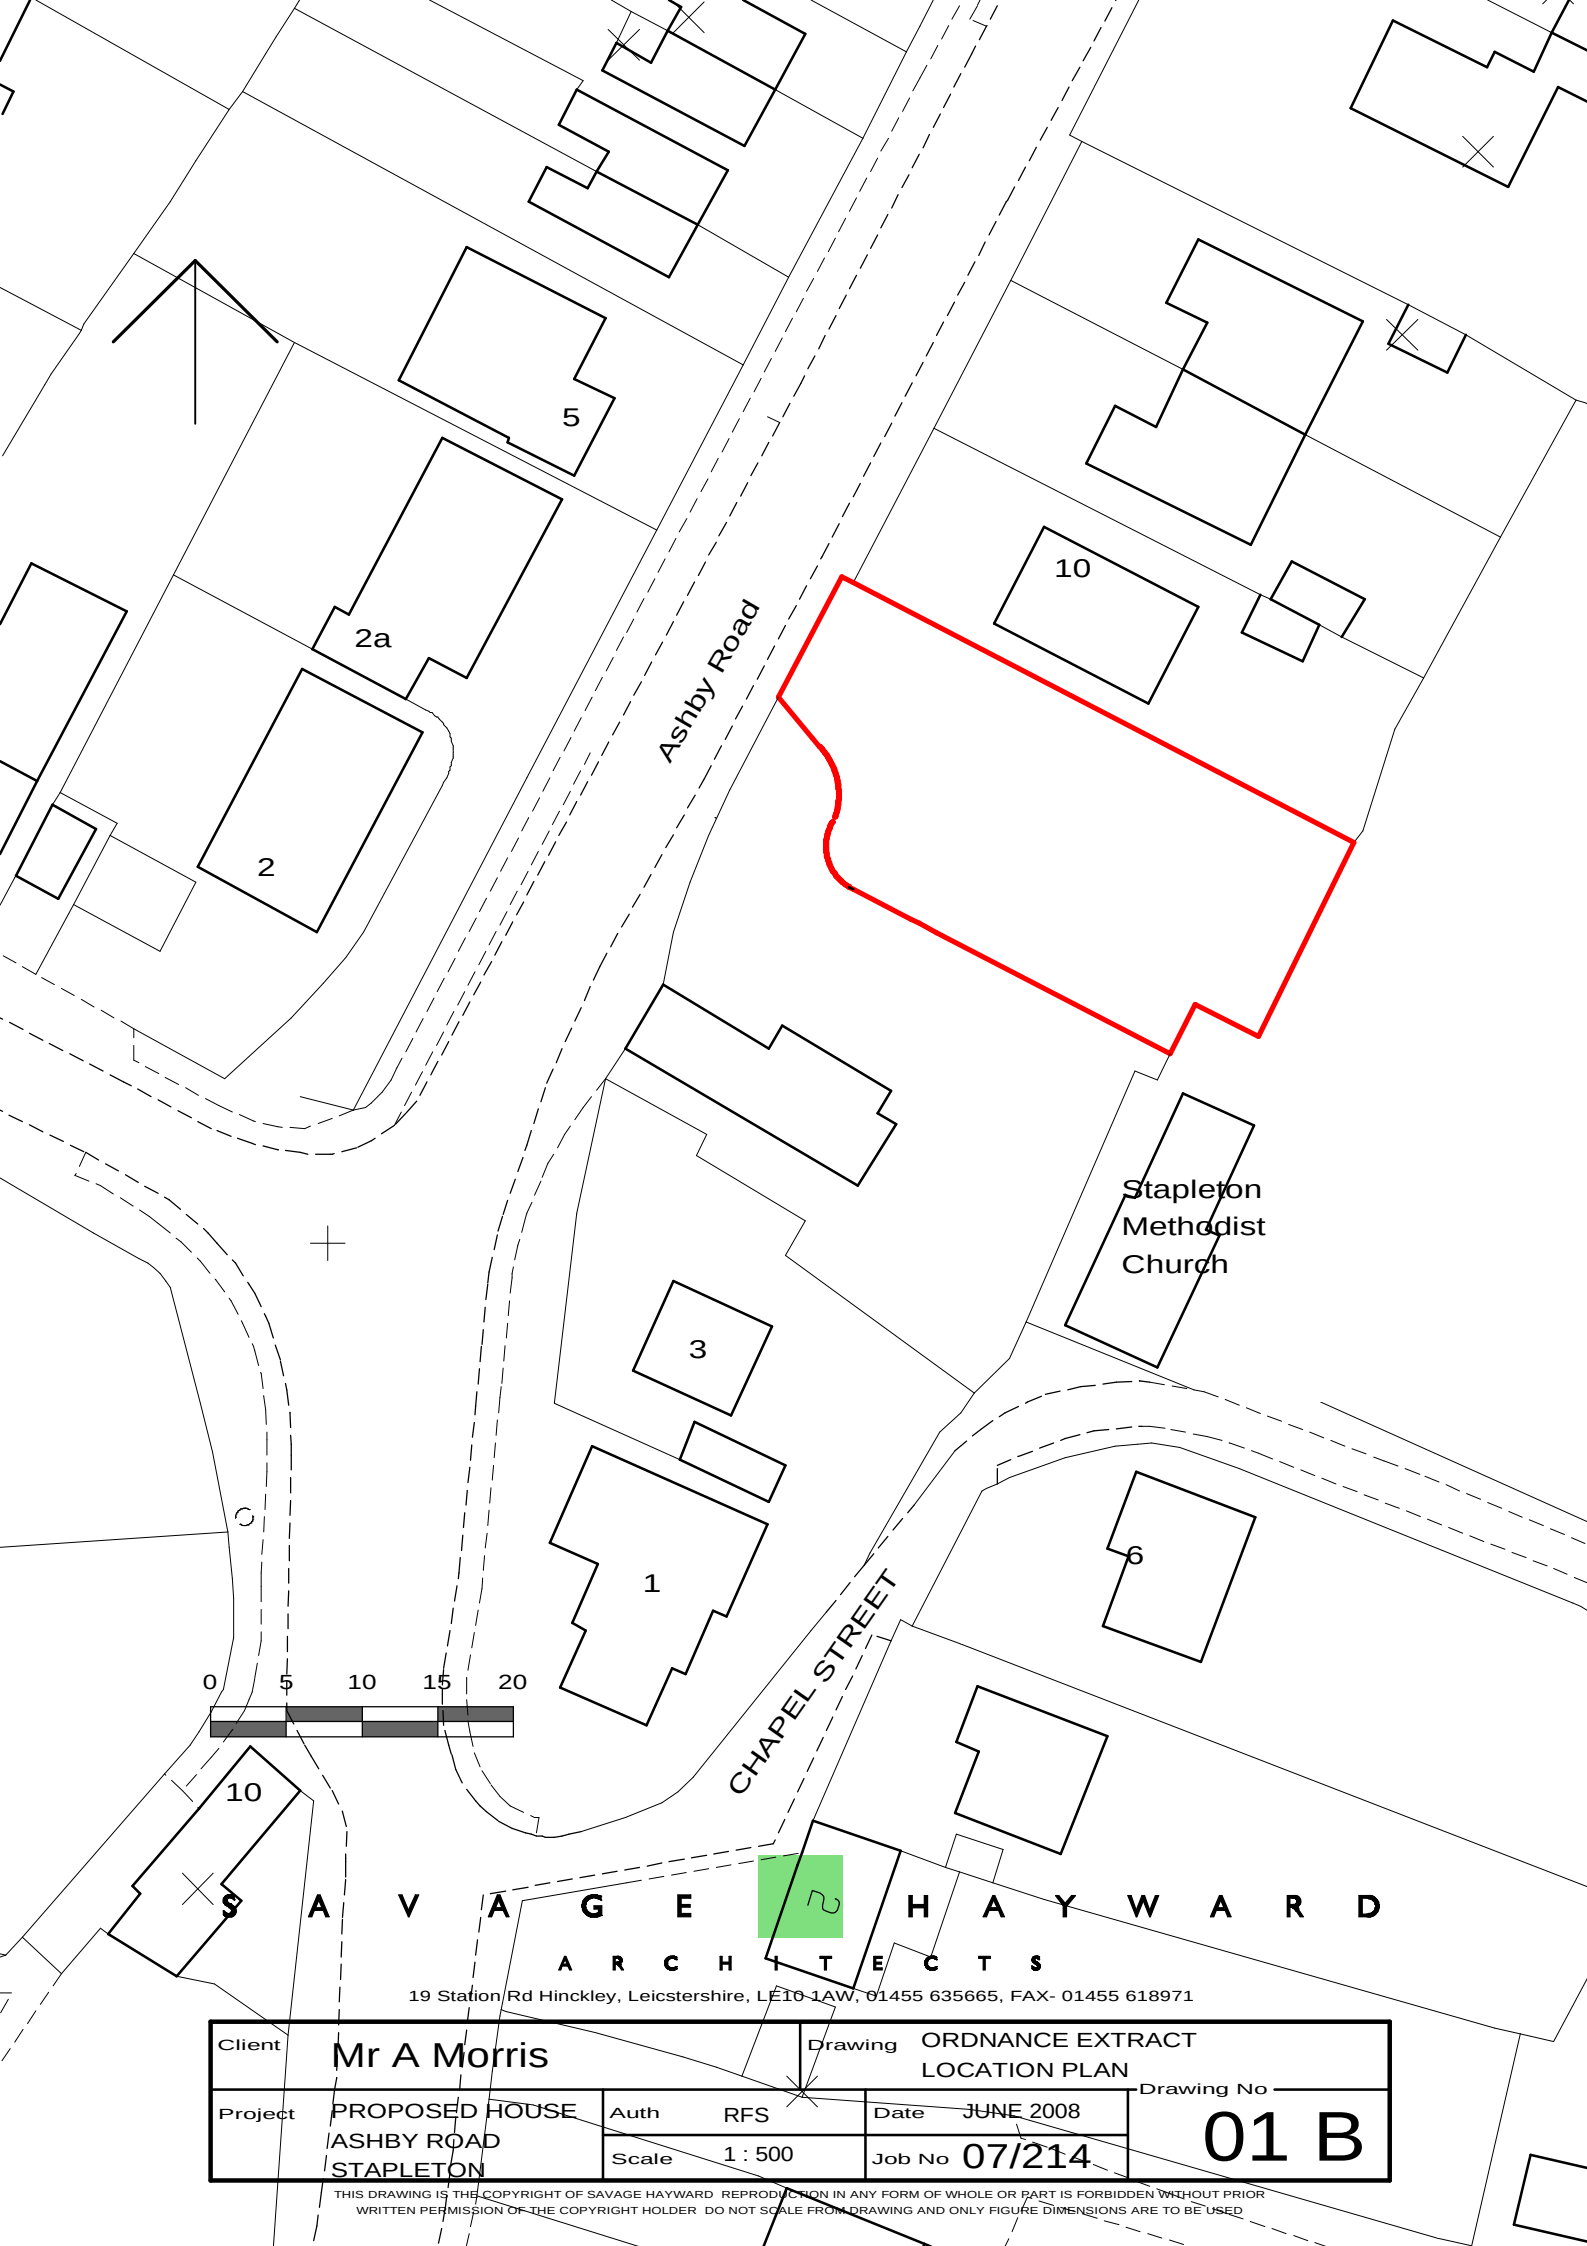


S A V A G E H A Y W A R D

A R C H I T E C T S

19 Station Rd Hinckley, Leicstershire, LE10 1AW, 01455 635665, FAX- 01455 618971

Client	Mr A Morris	Drawing	ORDNANCE EXTRACT LOCATION PLAN	
Project	PROPOSED HOUSE ASHBY ROAD STAPLETON	Auth RFS	Date JUNE 2008	Drawing No 01 B
		Scale 1 : 500	Job No 07/214	

THIS DRAWING IS THE COPYRIGHT OF SAVAGE HAYWARD REPRODUCTION IN ANY FORM OF WHOLE OR PART IS FORBIDDEN WITHOUT PRIOR WRITTEN PERMISSION OF THE COPYRIGHT HOLDER DO NOT SCALE FROM DRAWING AND ONLY FIGURE DIMENSIONS ARE TO BE USED