THIS DRAWING IS COPYRIGHT
DIMENSIONS ARE NOT TO BE SCALED FROM THIS DRAWING
ELECTRONIC DATA IS NOT TO BE AMENDED/DELETED WITHOUT
AXONBECKETT PERMISSION

REV	DATE	INIT	DESCRIPTION
A	27.05.08	NJA	SCHEME UPDATED FOLLOWING CLIENT COMMENTS
B	19.06.08	NJA	[redacted]

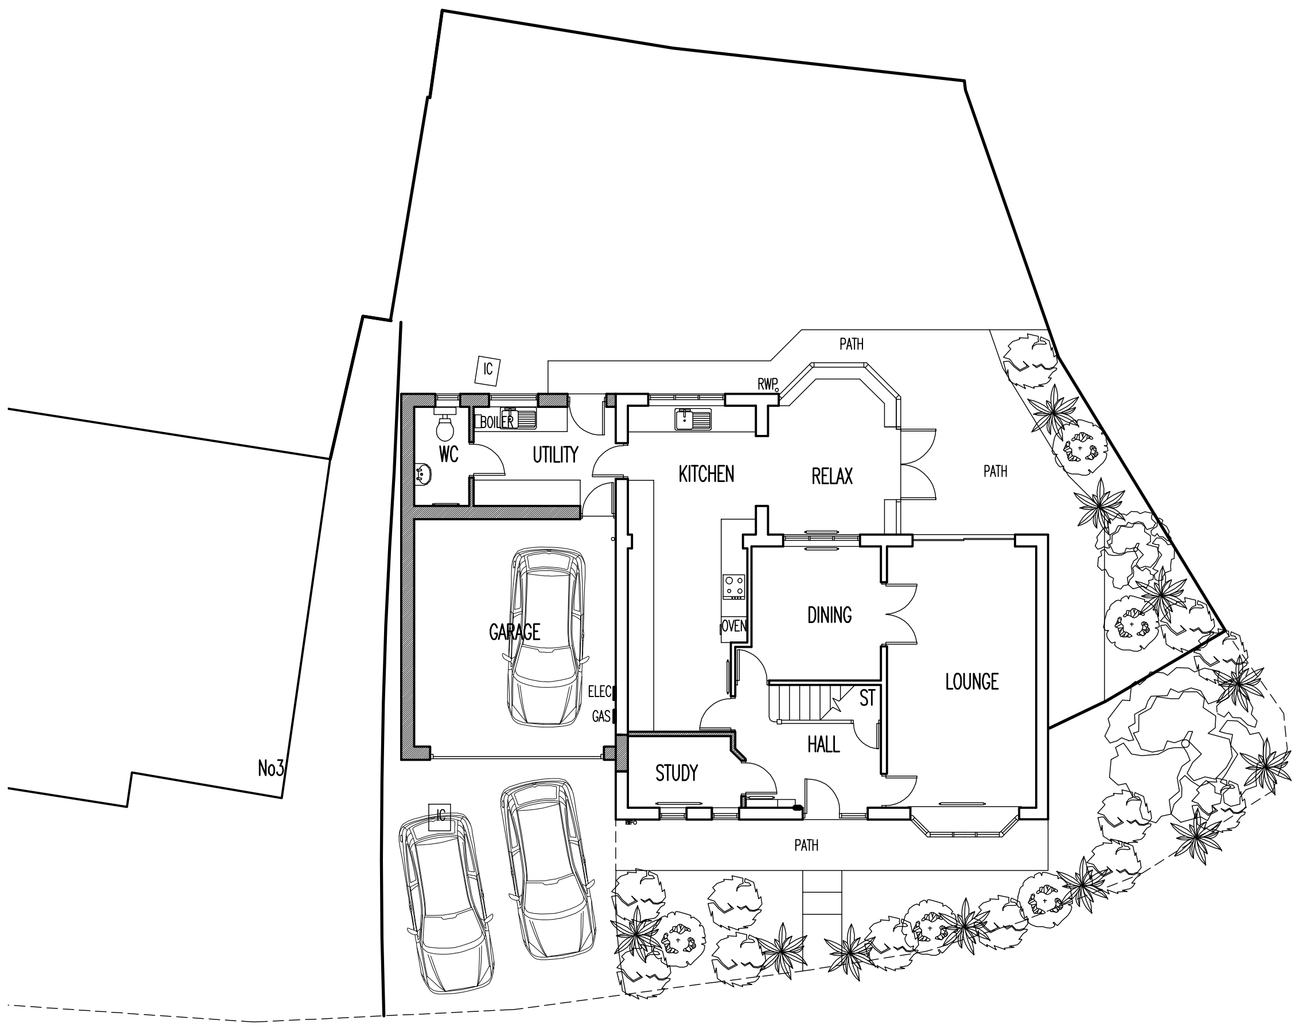

GROUND FLOOR PLAN

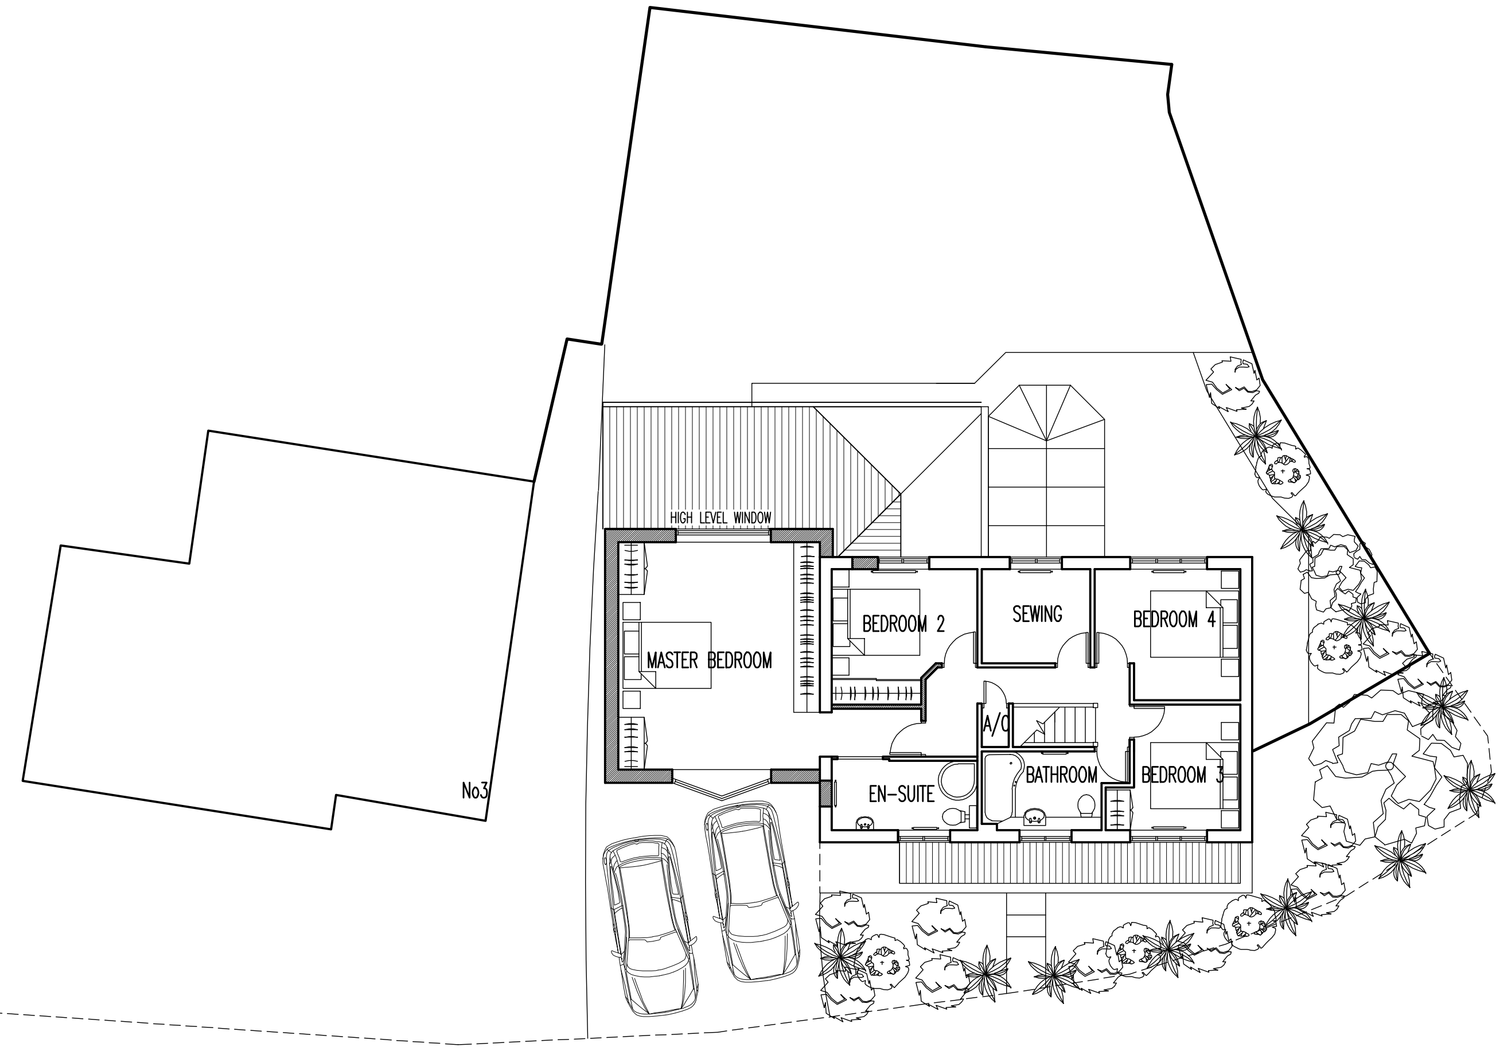

FIRST FLOOR PLAN



FRONT ELEVATION

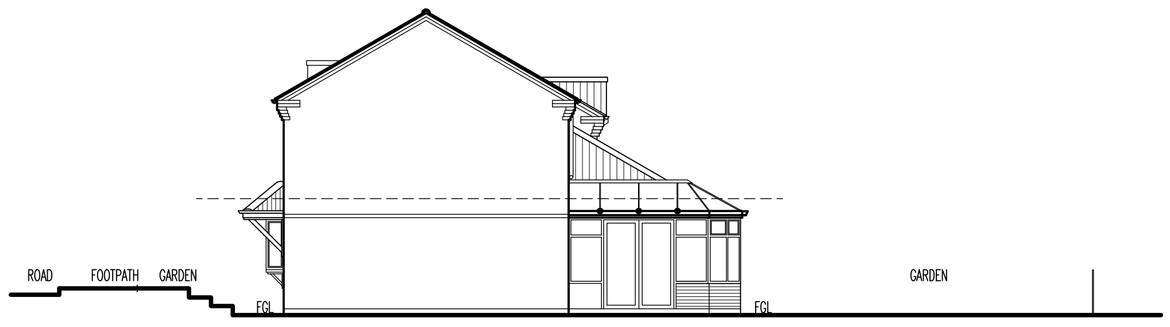

SIDE ELEVATION

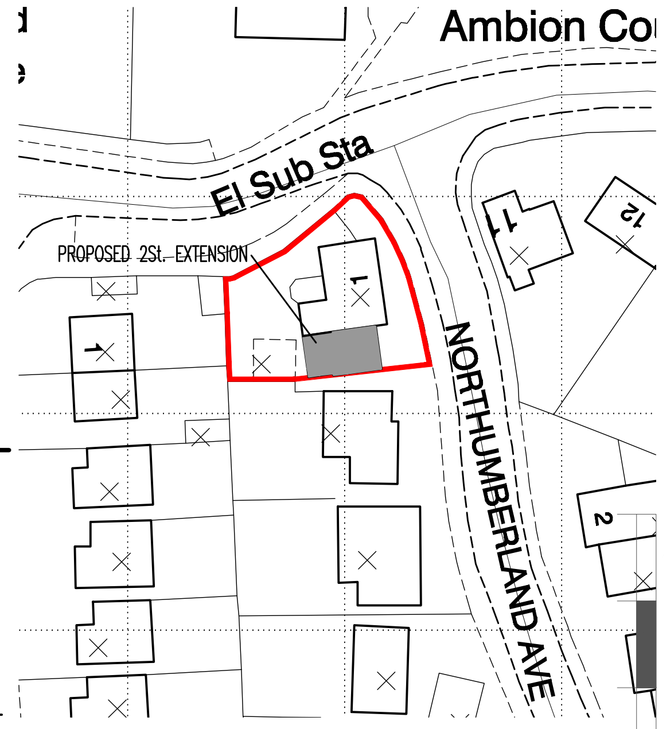

BLOCK PLAN 1:500

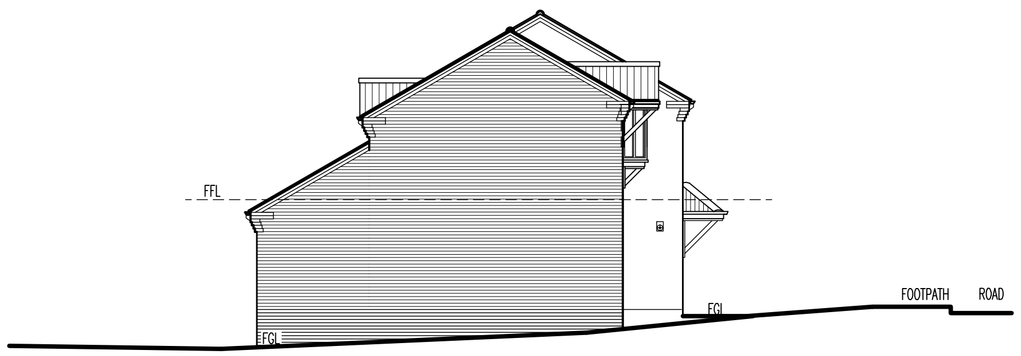

SIDE ELEVATION



REAR ELEVATION

DISCLAIMLER NOTES:
DRAWING SUBJECT TO FOLLOWING CONDITION

SITE LEVEL SURVEY
CONFIRMATION OF LEGAL BOUNDARY & EASEMENTS
GROUND INVESTIGATION BY OTHERS
STATUTORY AUTHORITY SERVICES INVESTIGATION
PLANNING AUTHORITY COMMENTS/APPROVAL
HIGHWAY AUTHORITY COMMENTS/APPROVAL
CONSERVATION OFFICER COMMENTS/APPROVAL
FLOOD RISK ASSESMENT
PARTY WALL ACT 1996

AXONBECKETT
ARCHITECTS
MASTERPLANNERS
23a Mount Rd, Hinckley
Leicestershire, LE10 1AD
T: 01455 633556
F: 01455 233773
E: mail@axon-beckett.com
W: www.axon-beckett.com
RIBA Chartered Practice

CLIENT
Mr & Mrs R Bradford

PROJECT
Proposed Residential Extension and Alterations
1 Northumberland Avenue
Market Bosworth

STATUS	DATE	
Sketch	12-04-08	
DRAWN	CHECKED	SCALE
mp	nja	1:100/500

DRAWING
Proposed Plans & Elevations

DRAWING No.	REVISION
08868-SK01	B