

THIS DRAWING IS COPYRIGHT
DIMENSIONS ARE NOT TO BE SCALED FROM THIS DRAWING
ELECTRONIC DATA IS NOT TO BE AMENDED/DELETED WITHOUT AXONBECKETT PERMISSION

REV	DATE	INIT	DESCRIPTION
-	-	-	-

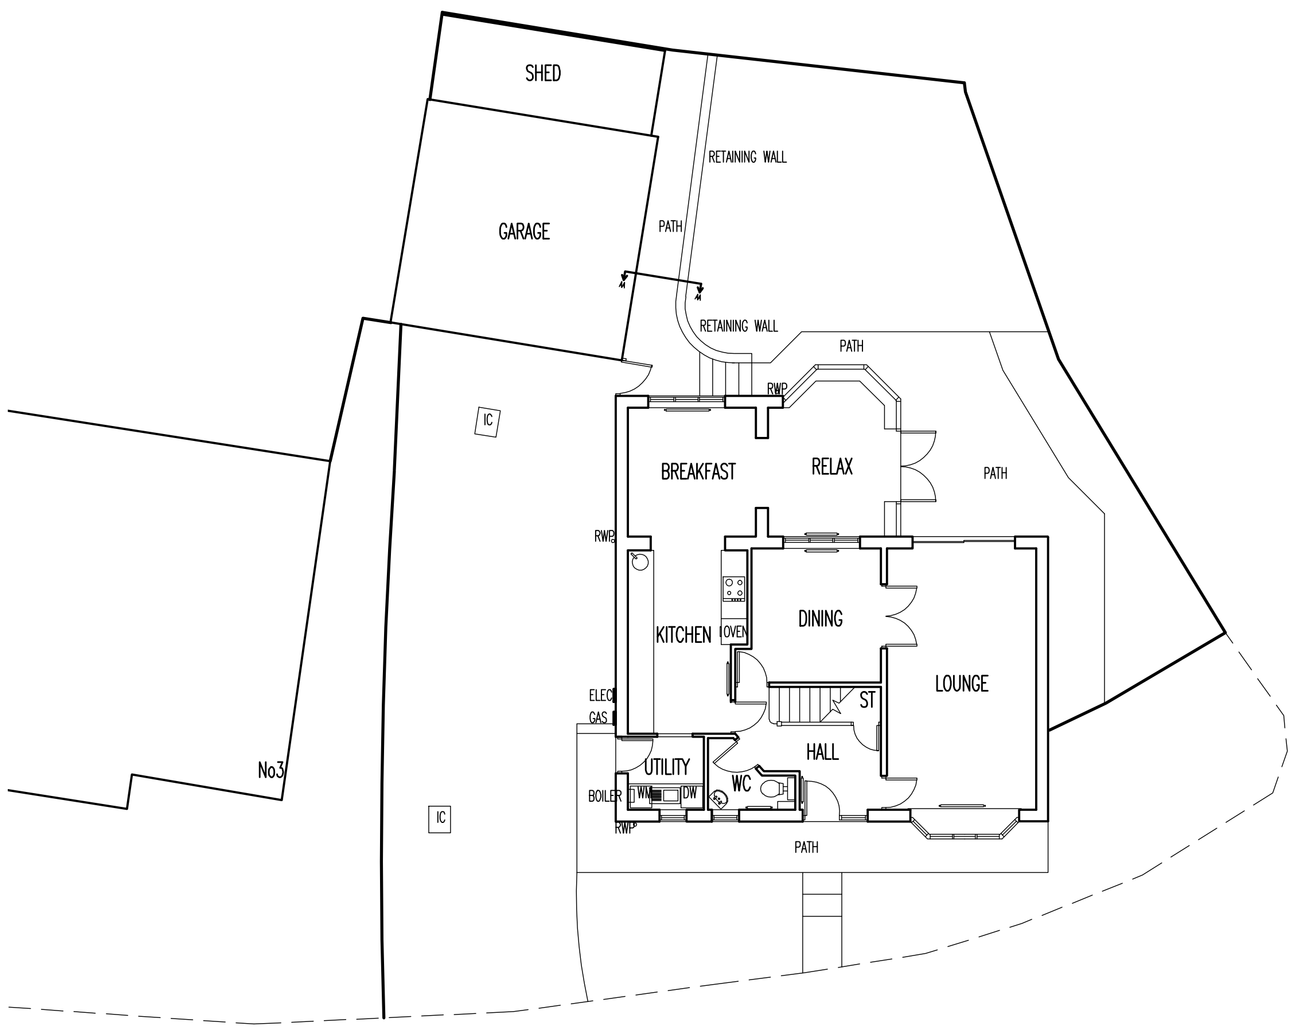

GROUND FLOOR PLAN

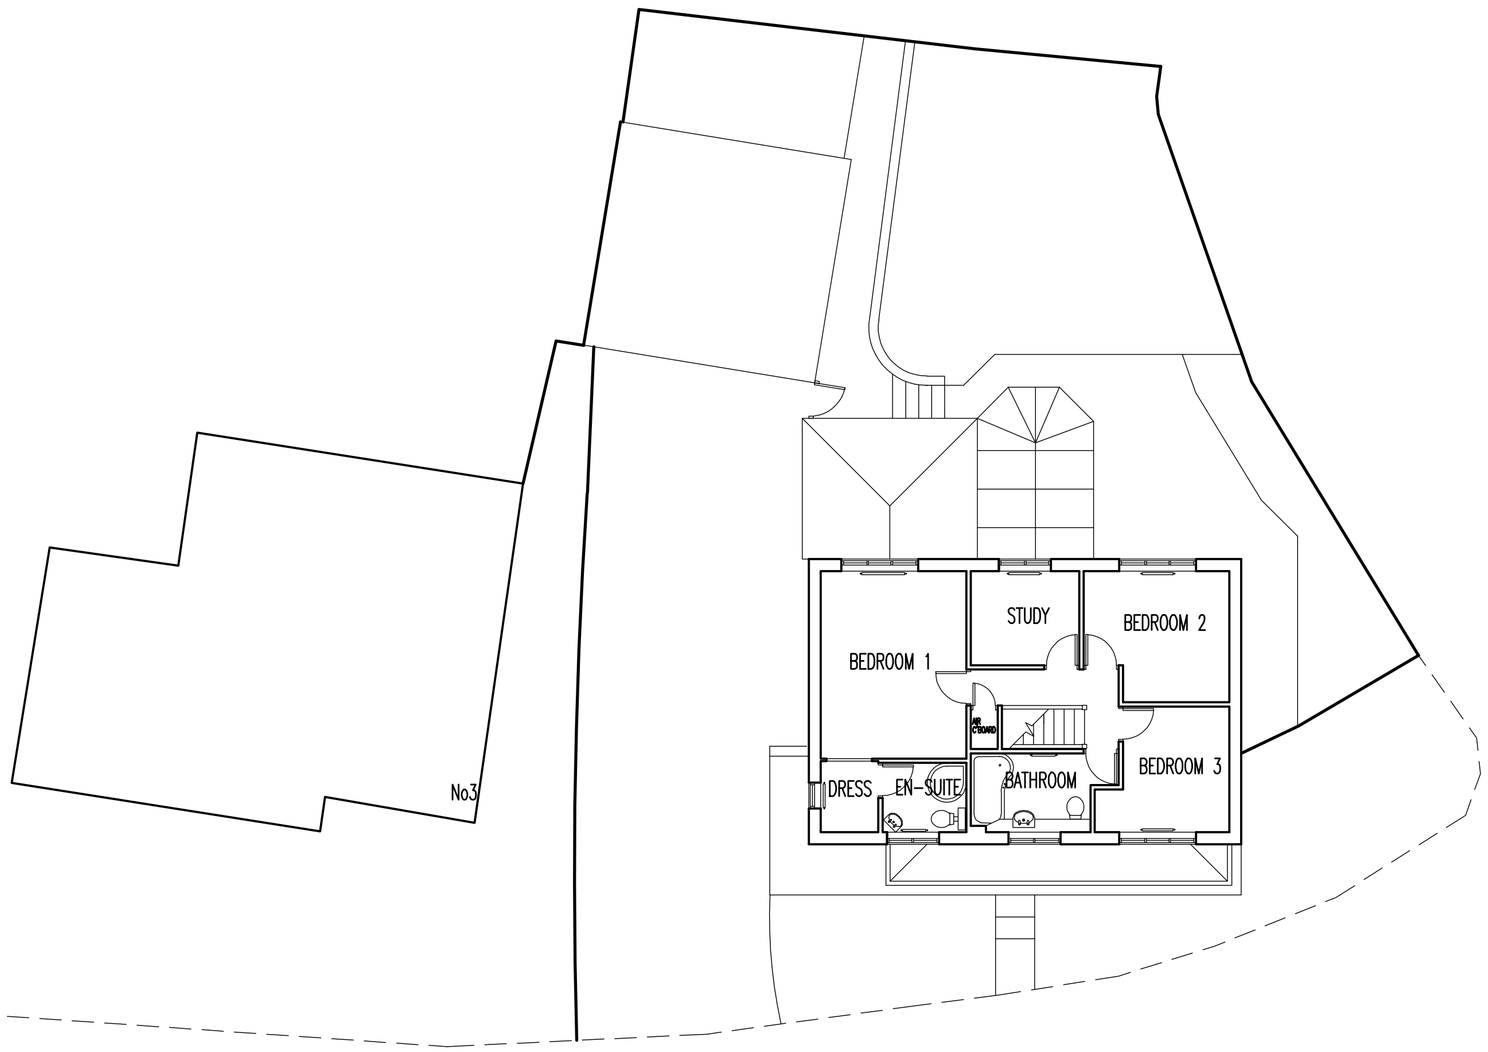


FIRST FLOOR PLAN




FRONT ELEVATION




SIDE ELEVATION

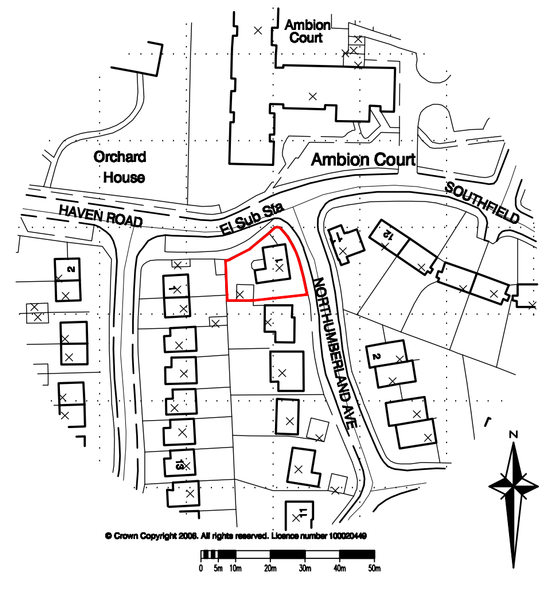

LOCATION PLAN 1:1250

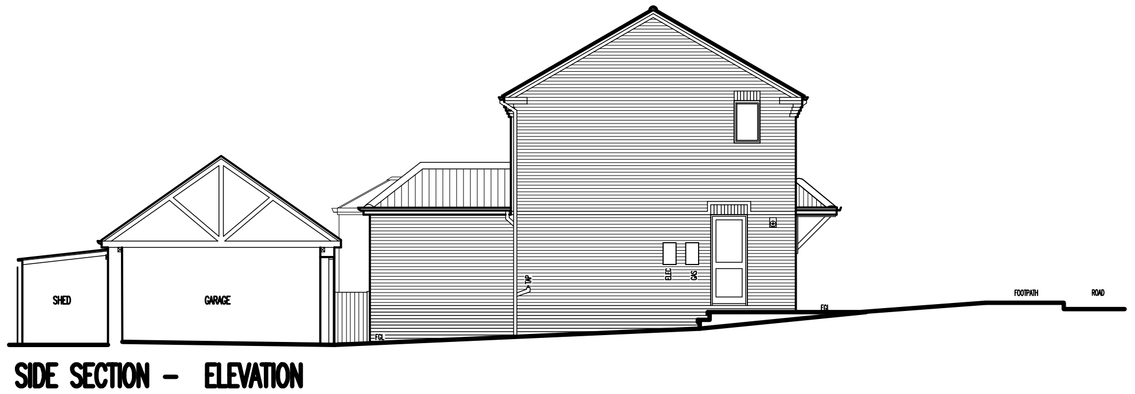

SIDE SECTION - ELEVATION

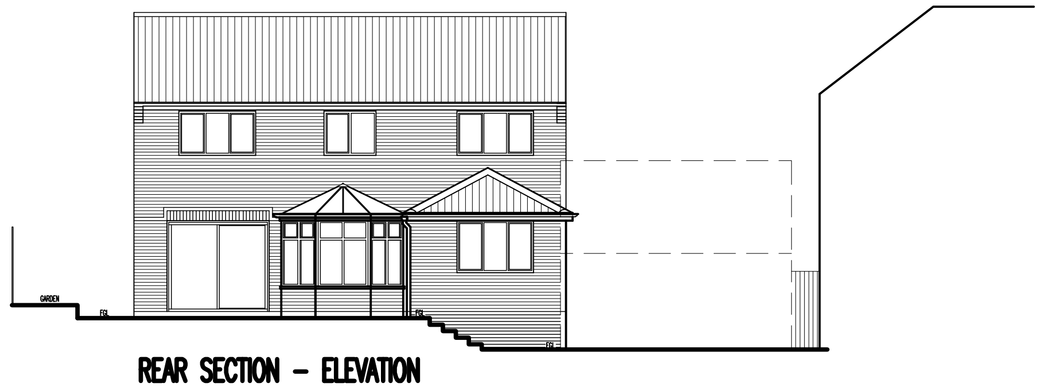

REAR SECTION - ELEVATION

DISCLAIMLER NOTES:

DRAWING SUBJECT TO FOLLOWING CONDITION

SITE LEVEL SURVEY
CONFIRMATION OF LEGAL BOUNDARY & EASEMENTS
GROUND INVESTIGATION BY OTHERS
STATUTORY AUTHORITY SERVICES INVESTIGATION
PLANNING AUTHORITY COMMENTS/APPROVAL
HIGHWAY AUTHORITY COMMENTS/APPROVAL
CONSERVATION OFFICER COMMENTS/APPROVAL
FLOOD RISK ASSESSMENT
PARTY WALL ACT 1996

AXONBECKETT
ARCHITECTS
MASTERPLANNERS
23a Mount Rd, Hinckley
Leicestershire, LE10 1AD
T: 01455 633556
F: 01455 233773
E: mail@axon-beckett.com
W: www.axon-beckett.com
RIBA Chartered Practice

CLIENT
Mr & Mrs R Bradford

PROJECT
Proposed Residential Extension and Alterations
1 Northumberland Avenue
Market Bosworth

STATUS	DATE	
Survey	07-04-08	
DRAWN	CHECKED	SCALE
mp	nja	1:50/1250

DRAWING
Existing Plans & Elevations

DRAWING No.	REVISION
08868-EX01	-