



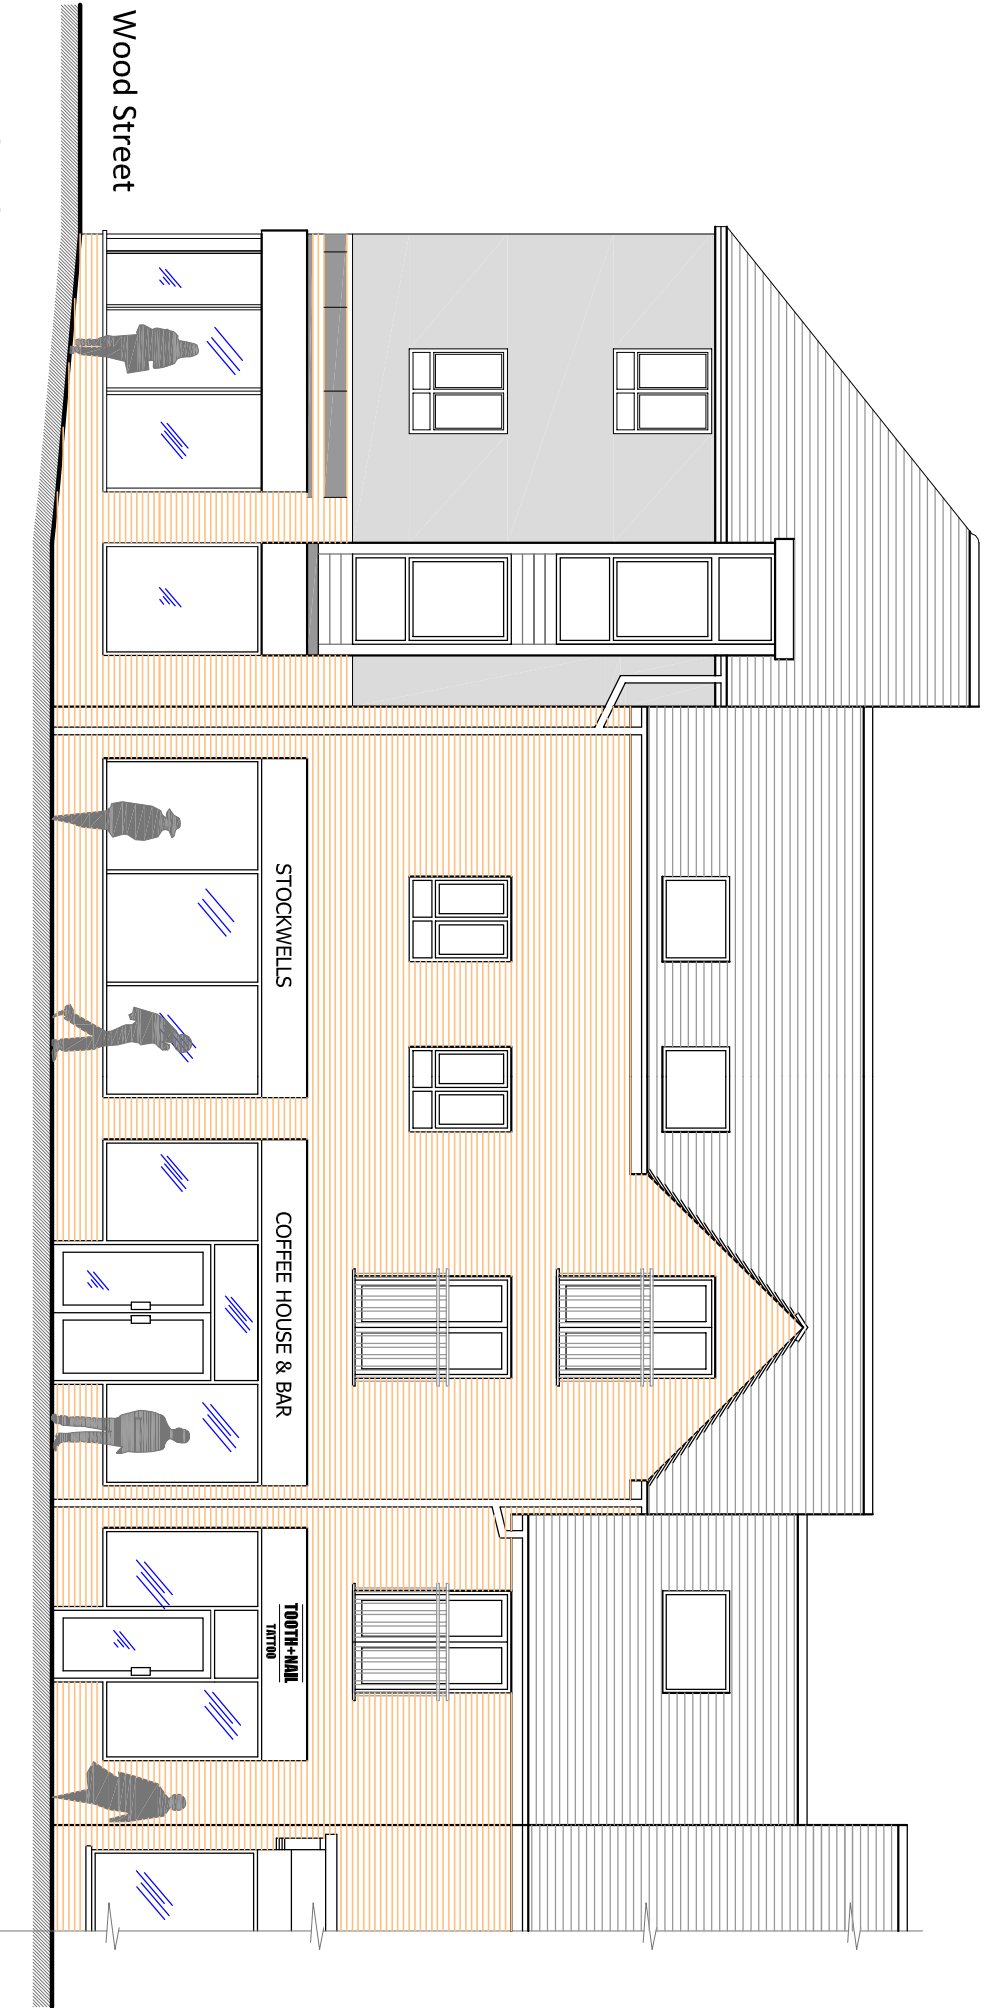

Existing

Street Scene Along New Buildings

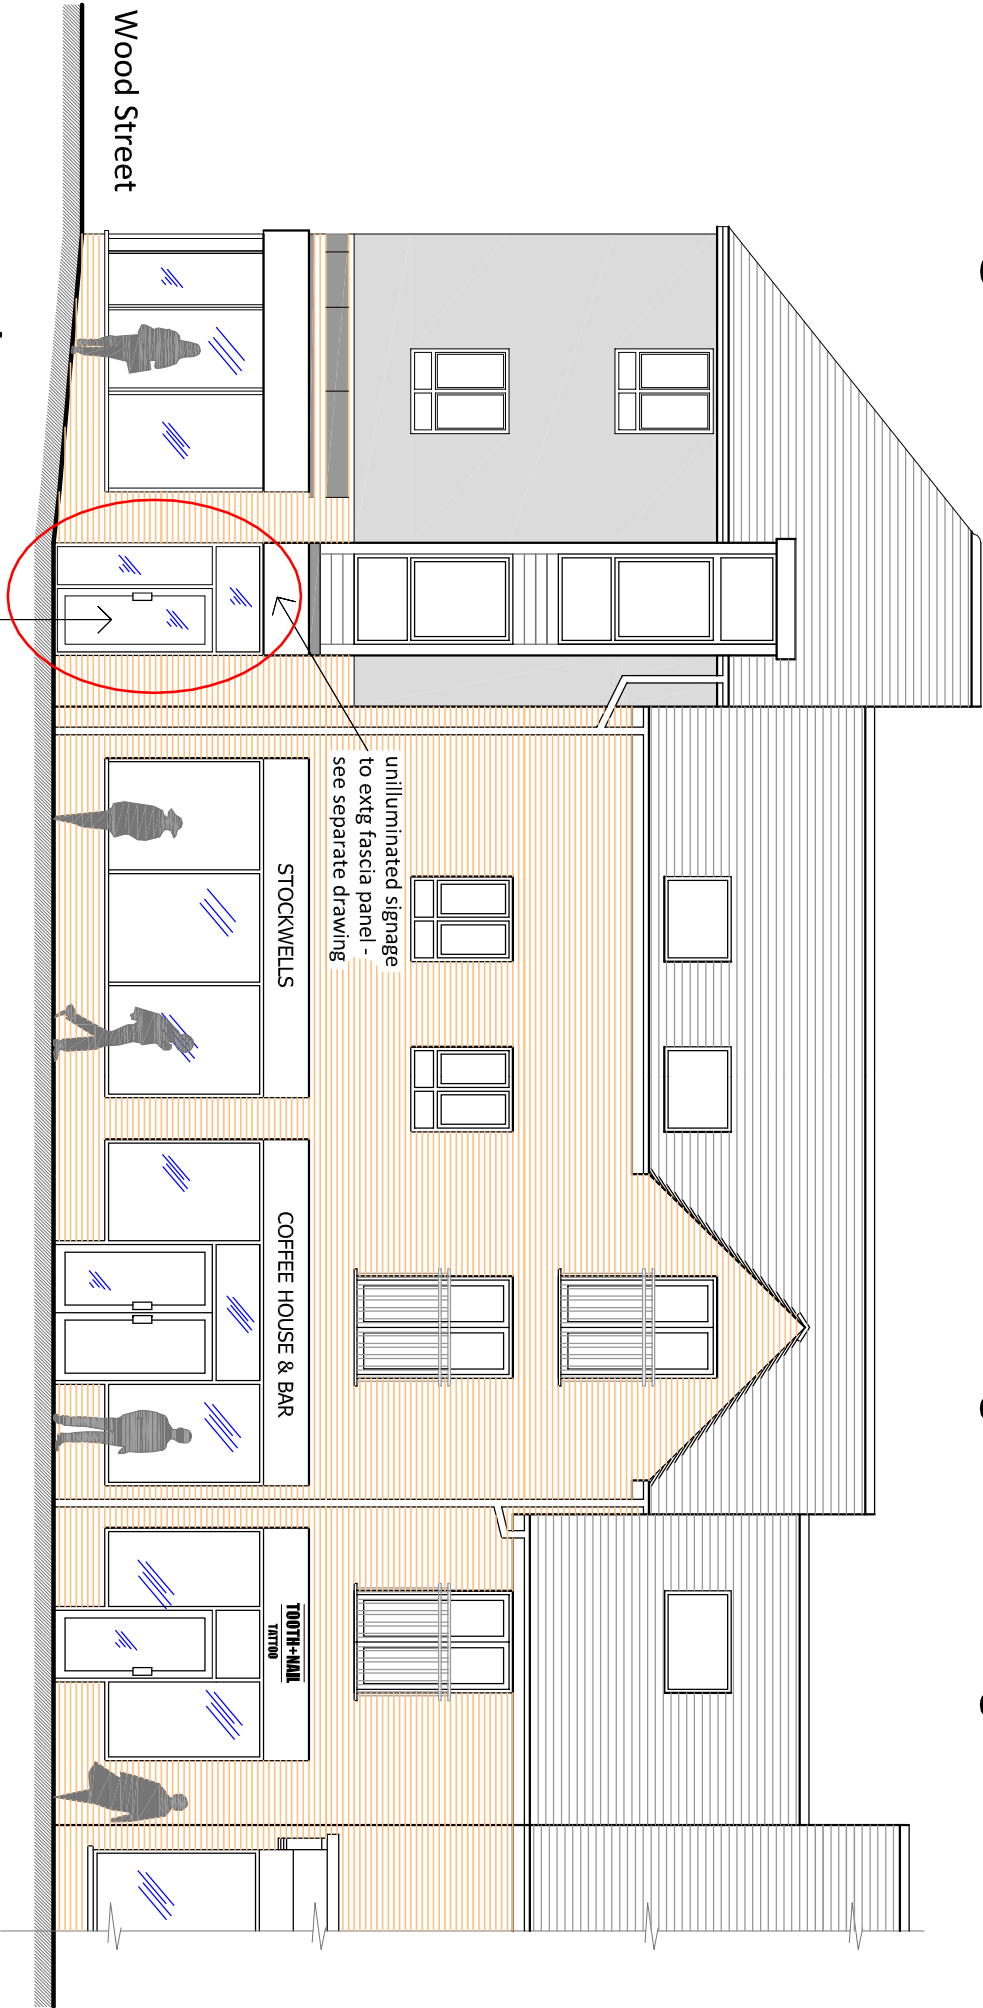

Proposed

Street Scene Along New Buildings

Rev A - Entrance door
repositioned

scale bar

0 1m 2m 3m

ELEVATIONS

Proposed Nail Bar

1c New Buildings,
Hinckley LE10 1HN

dwg no:- scale:- date:-
25.11.03A 1:100 (A3) Jan 2025

pgs  design
mobile:- 07827 930918
pgsdesign2014@gmail.com