All dimensions must be checked on site and not scaled from this drawing

Rev.	Remarks	Date/Chkd.
A	building 5 bays in length	18-03-2011

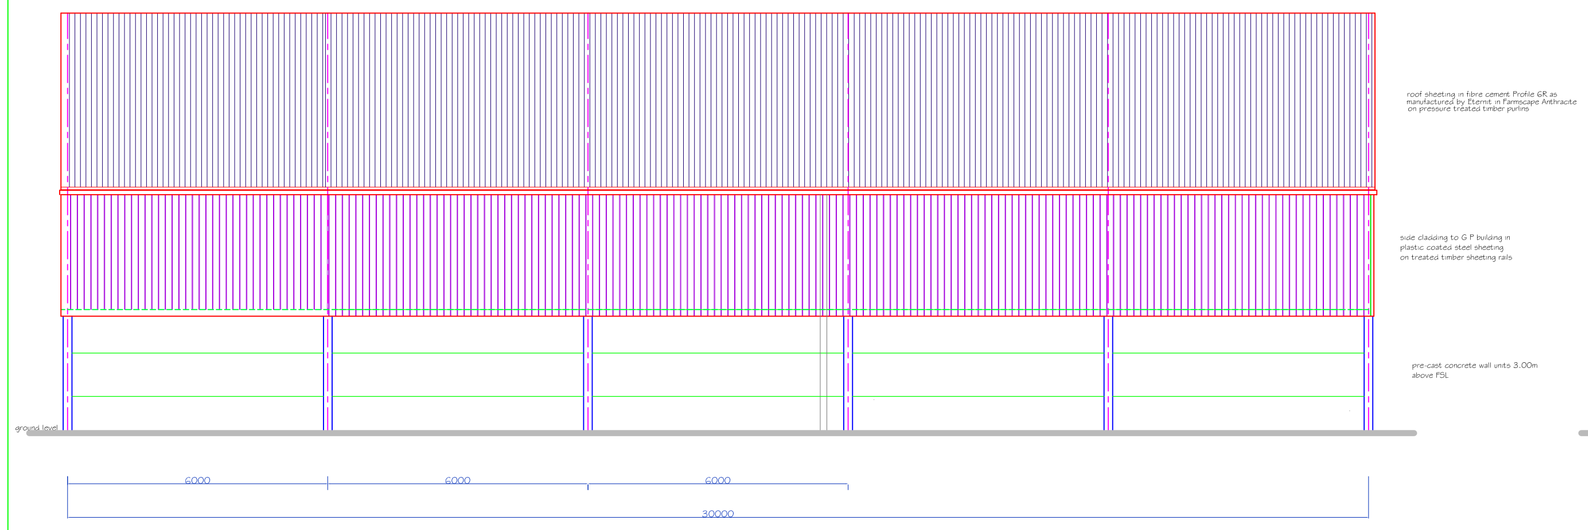

WEST ELEVATION

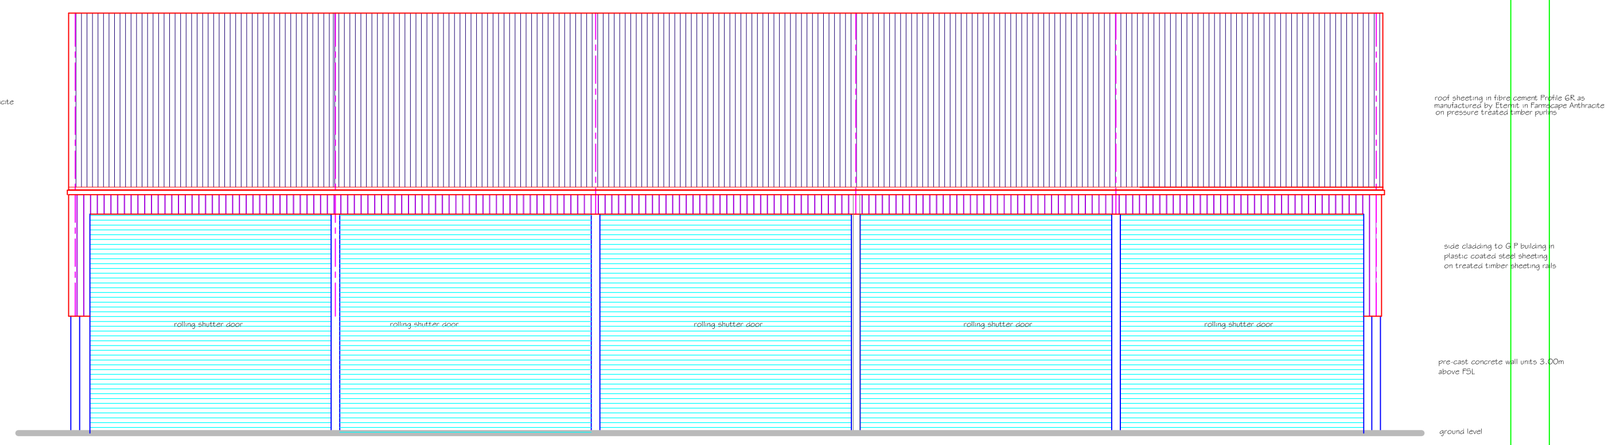

EAST ELEVATION

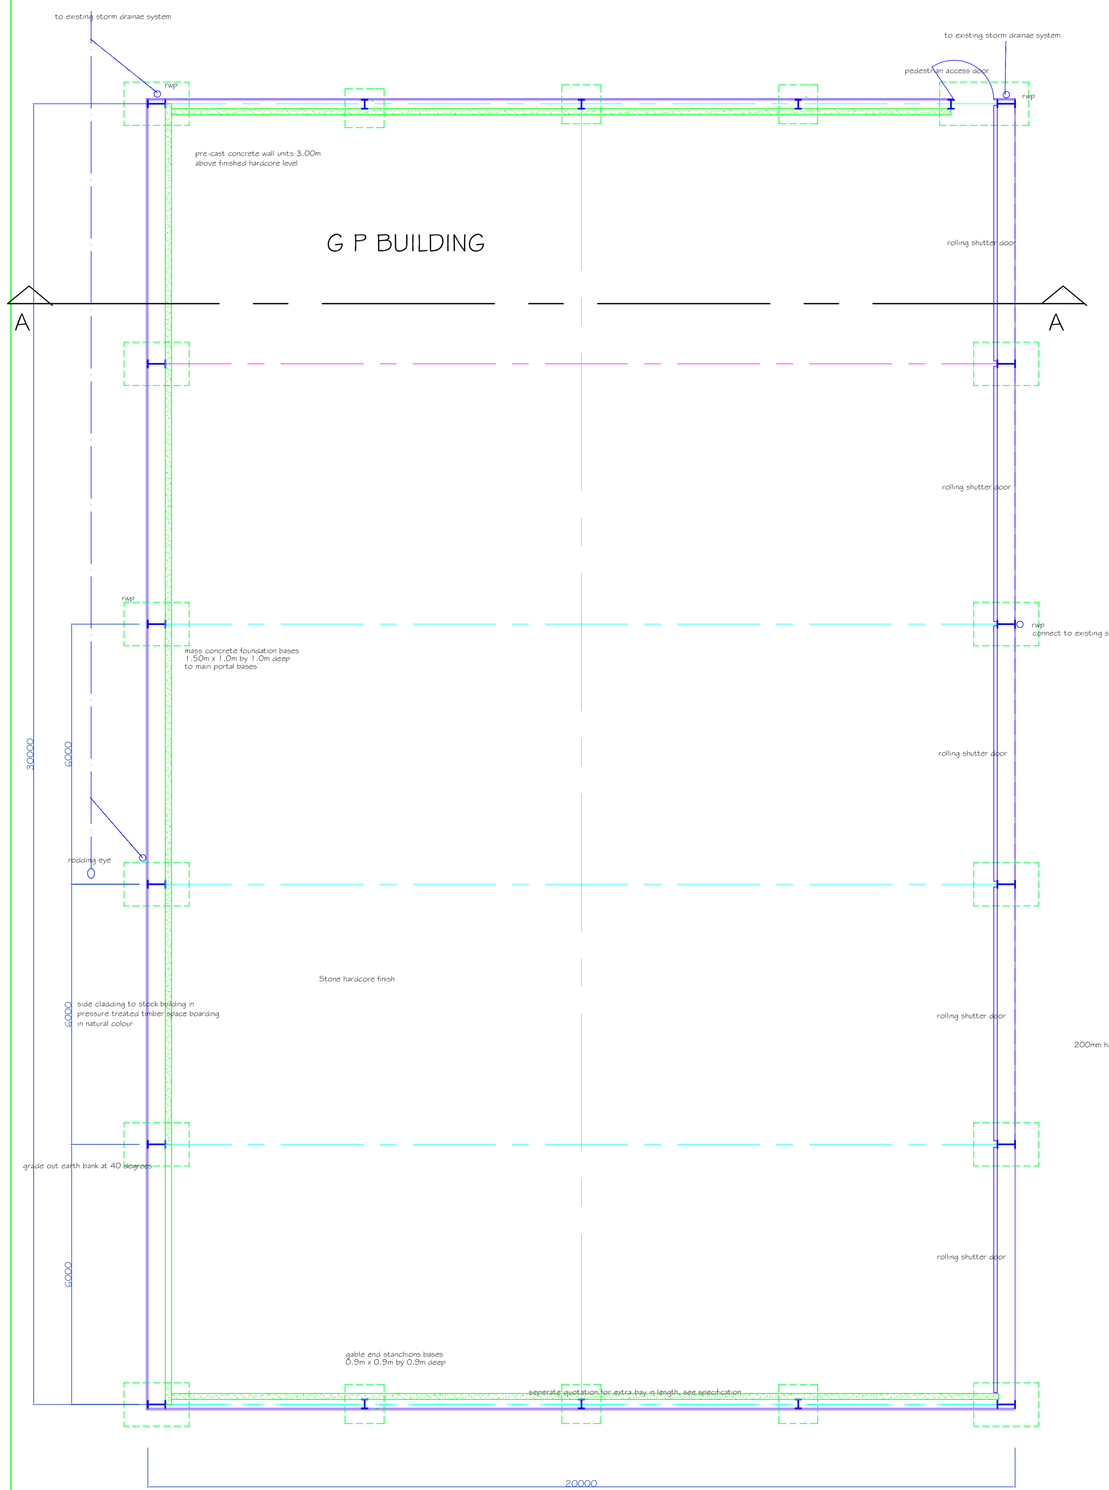

FLOOR PLAN

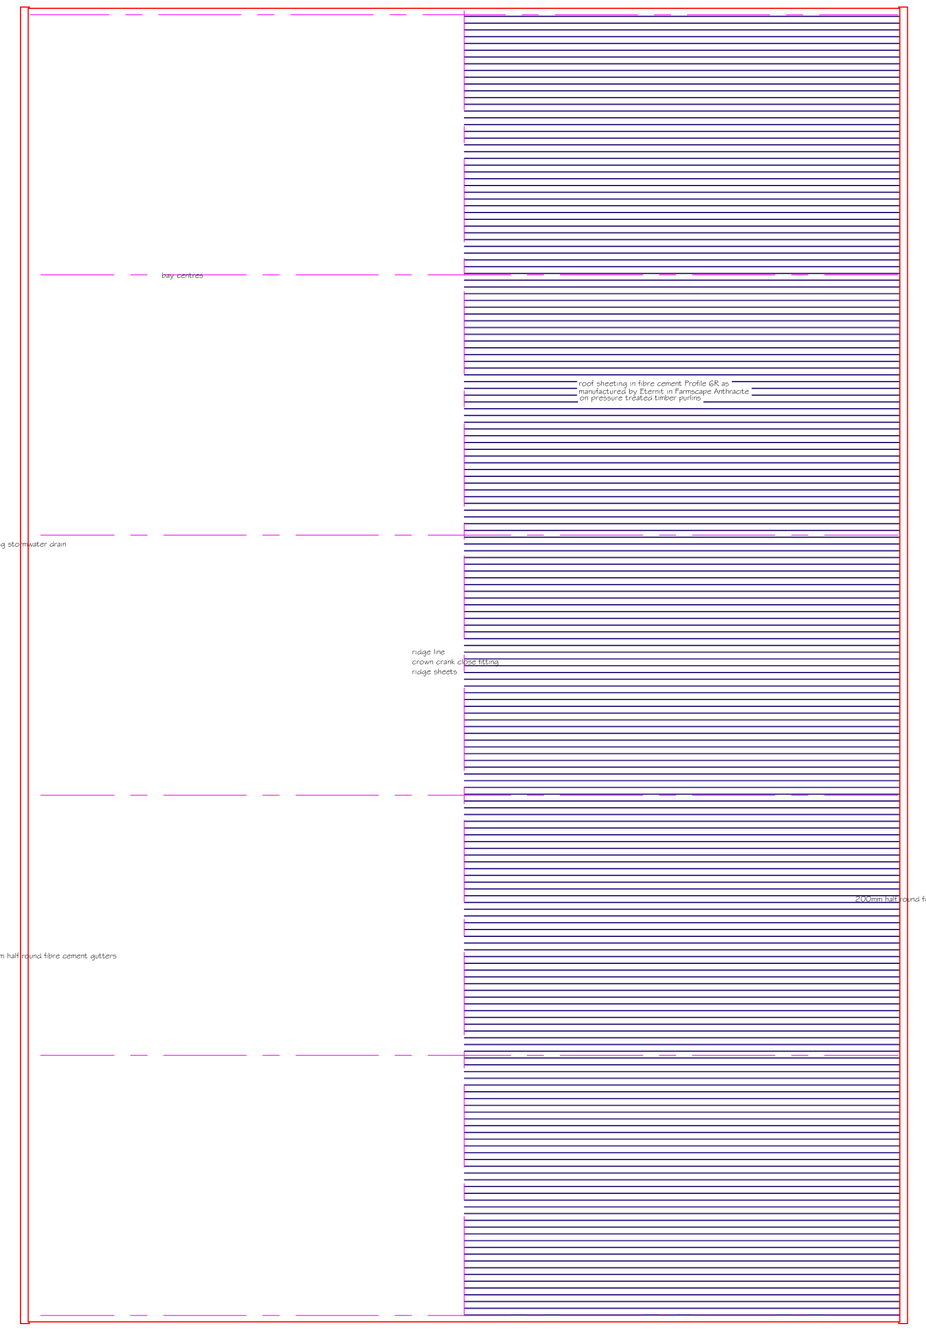

ROOF PLAN

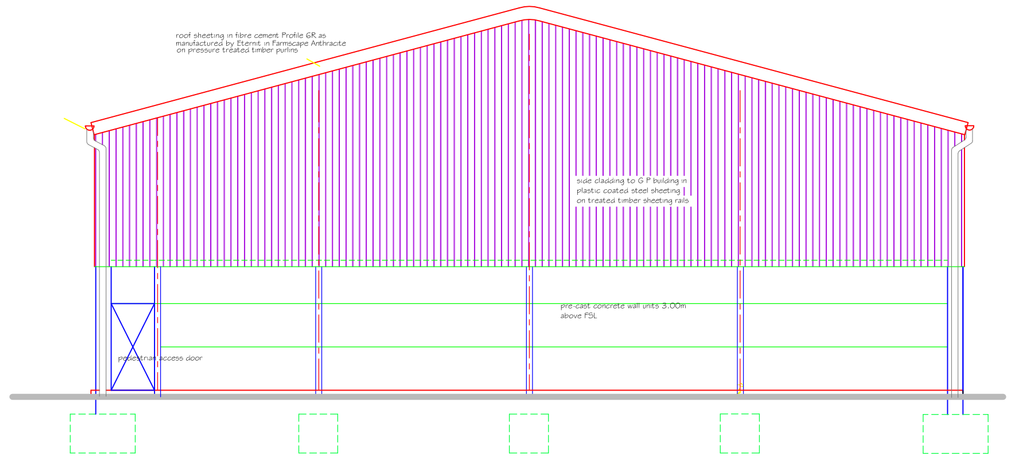

NORTH ELEVATION

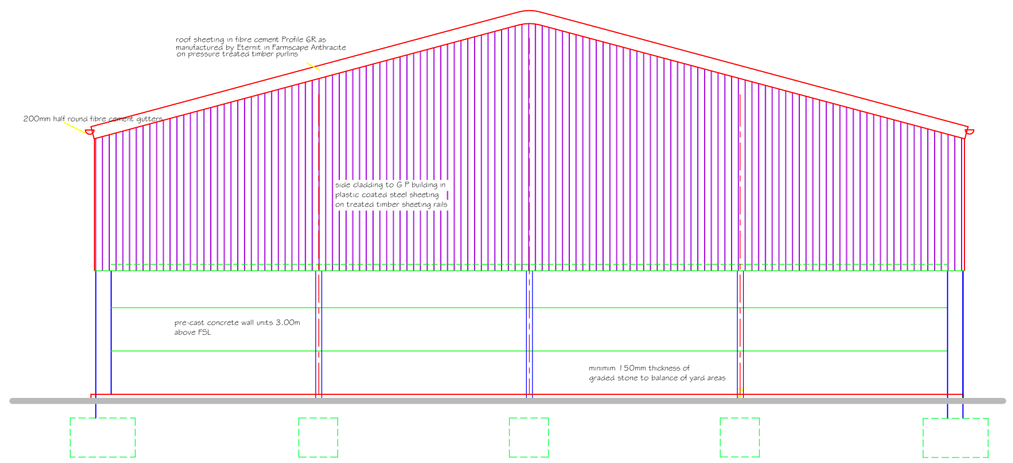

SOUTH ELEVATION

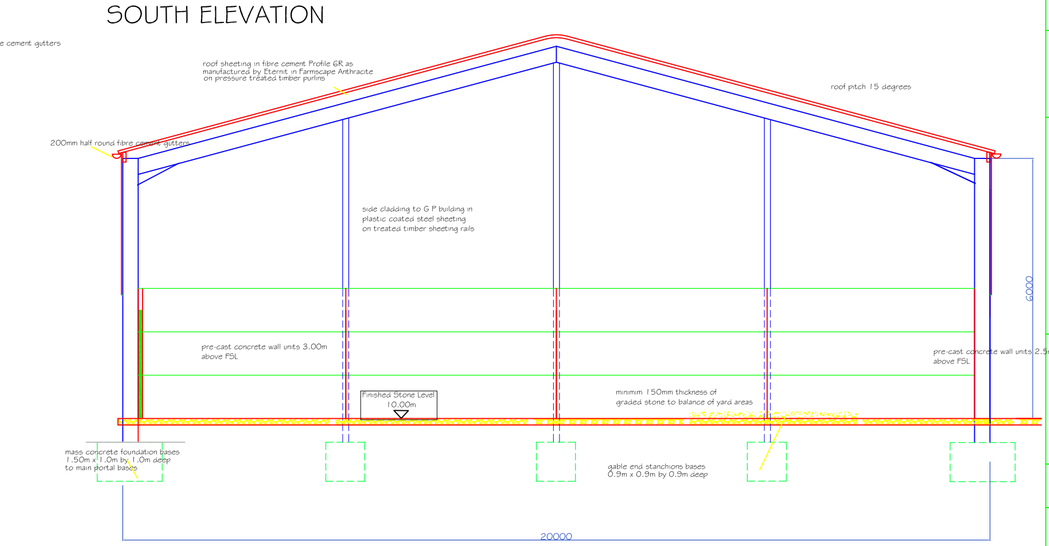

SECTION A - A

concrete floor in RC 35 mix concrete min of 150mm thick, reinforced at 42.5 mesh centre to centre min on 1200 micron DP membrane on sand on a minimum 150mm OI graded and consolidated stone. Concrete with lightly tamped finish

CARTER JONAS
PROPERTY CONSULTANTS
43 Priestgate, Peterborough, PE1 1AR
Carter Jonas LLP

Telephone 01733 568100 Fax 01733 564455
www.carterjonas.co.uk

Client

THE CROWN ESTATE

Project Title

GOPSALL ESTATE

WHALF FARM, SHACKERSTONE

REPLACEMENT FOR FIRE DAMAGED BUILDING

Drawing Title

PROPOSED PLAN & ELEVATIONS

Scale 1:100	Drawn by by
Date 07-12-2010	Checked by
Project Ref. PEBN 40431	Dwg. No. 01 / Revision A