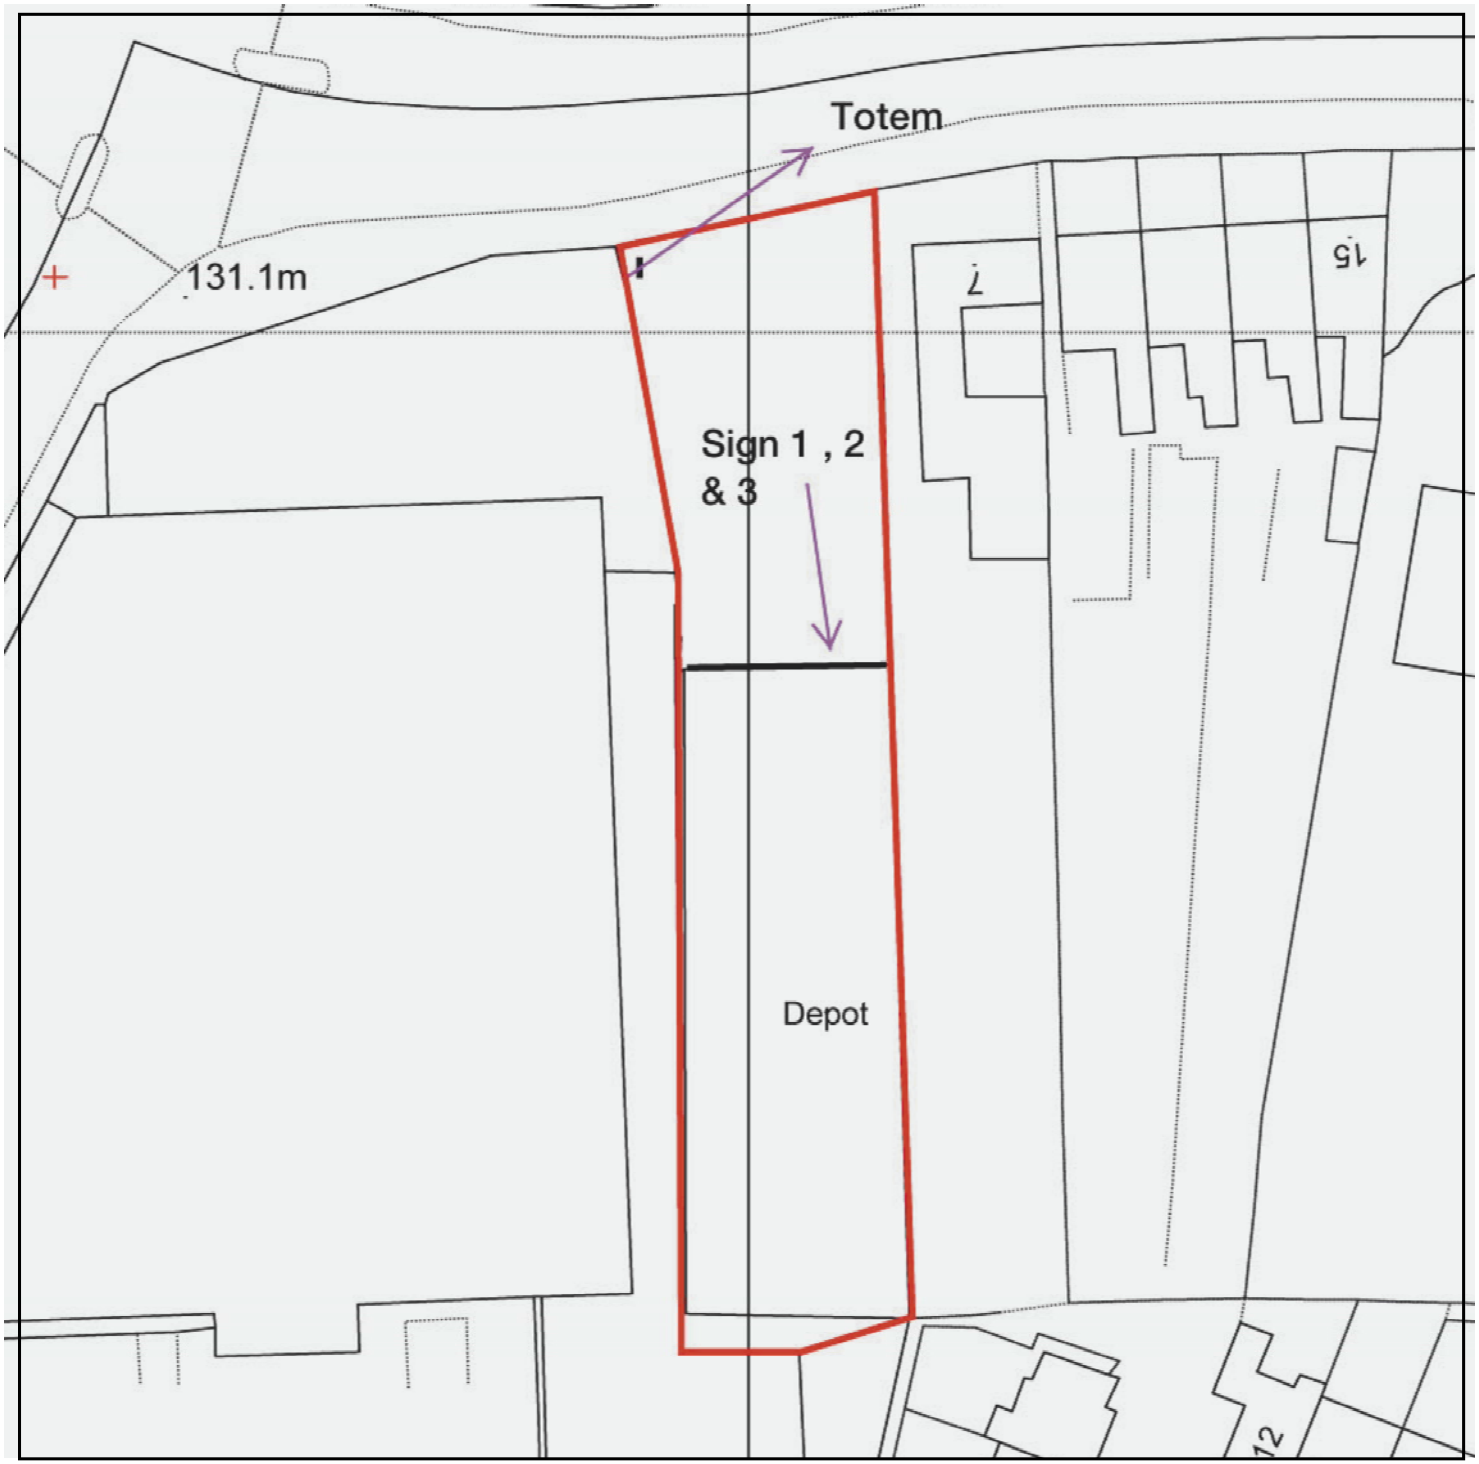

SPENCER SIGNS
Unit 1, 70 Scarborough St.,
Hull, HU3 4TG
Tel. 01482 325797
www.spencersigns.co.uk
email: design@spencersigns.co.uk

OS Mastermap13 April 2011,
ID: CM-00067893
www.centremapslive.co.uk
1:500 scale print at A4,
Centre: 443002 E, 294143 N
Crown Copyright. Licence no. 10001998

N

0 10 20 30
Metres

Scale 1:500 @ A4

Block Plan Drawing No. 2