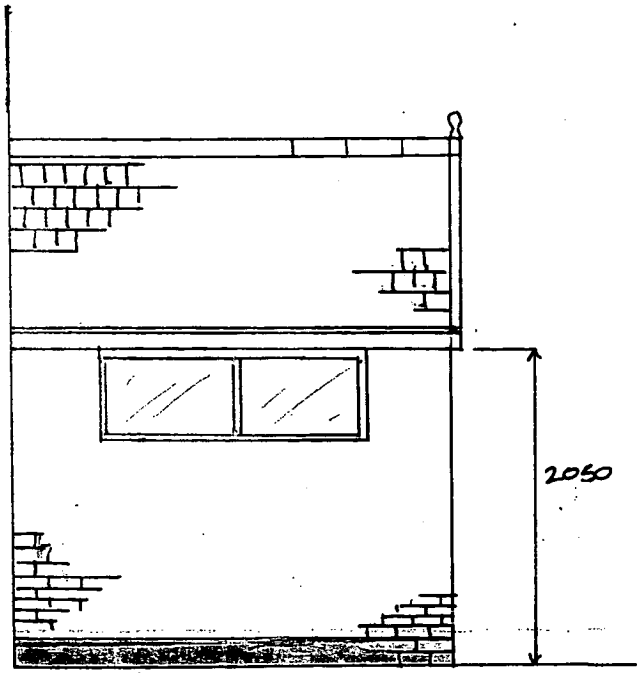

SIDE ELEVATION - NORTH

MATERIALS

MARLEY ASHMORE DOUBLE PLAIN TILE (SEE ATTACHED SPEC)

RED BRICK TO MATCH EXISTING

STAFFORDSHIRE BLUE BRICK

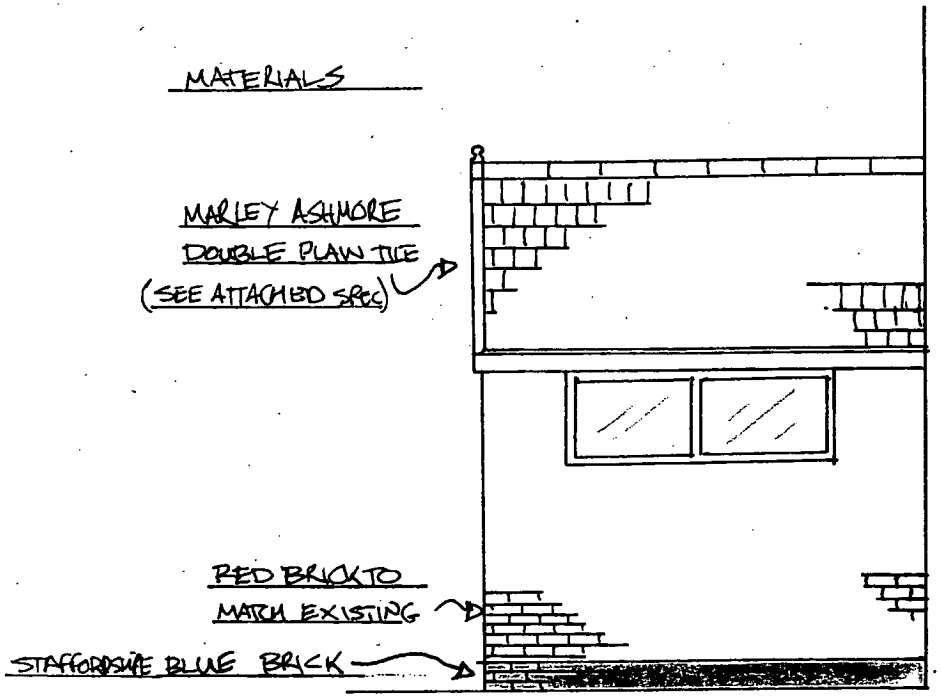

SIDE ELEVATION - SOUTH

DEVELOPMENT SERVICES

26 JUN 2009

RECEIVED

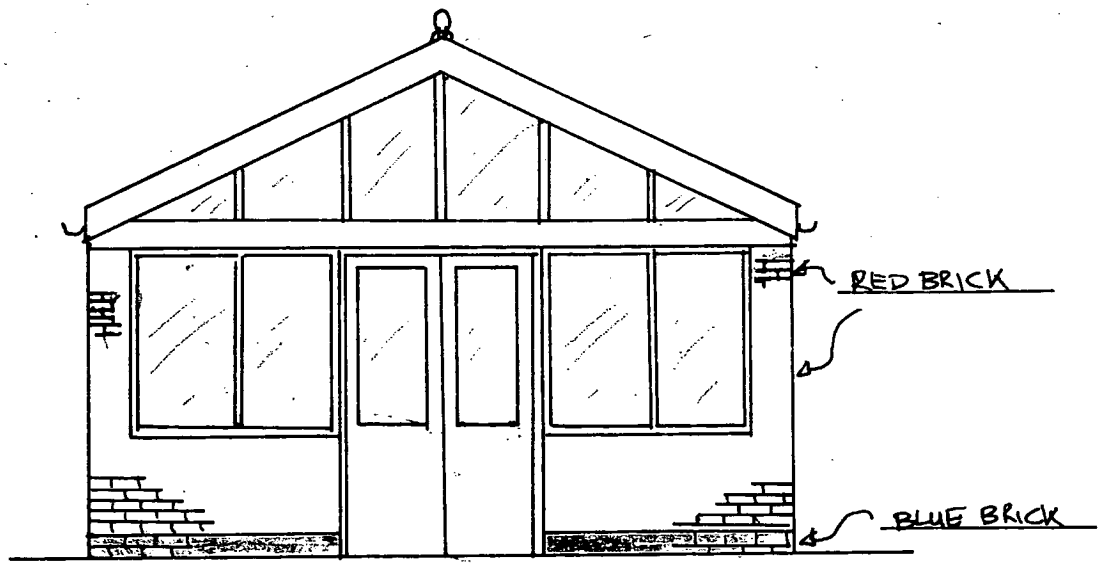

PROPOSED REAR ELEVATION

Drawing title: Proposed extension plans and materials

Date: May 2009

Scale: 1:50 **Drawn**: CR