


0 1 2 3 4 5m

DWG no: LR/2024/006

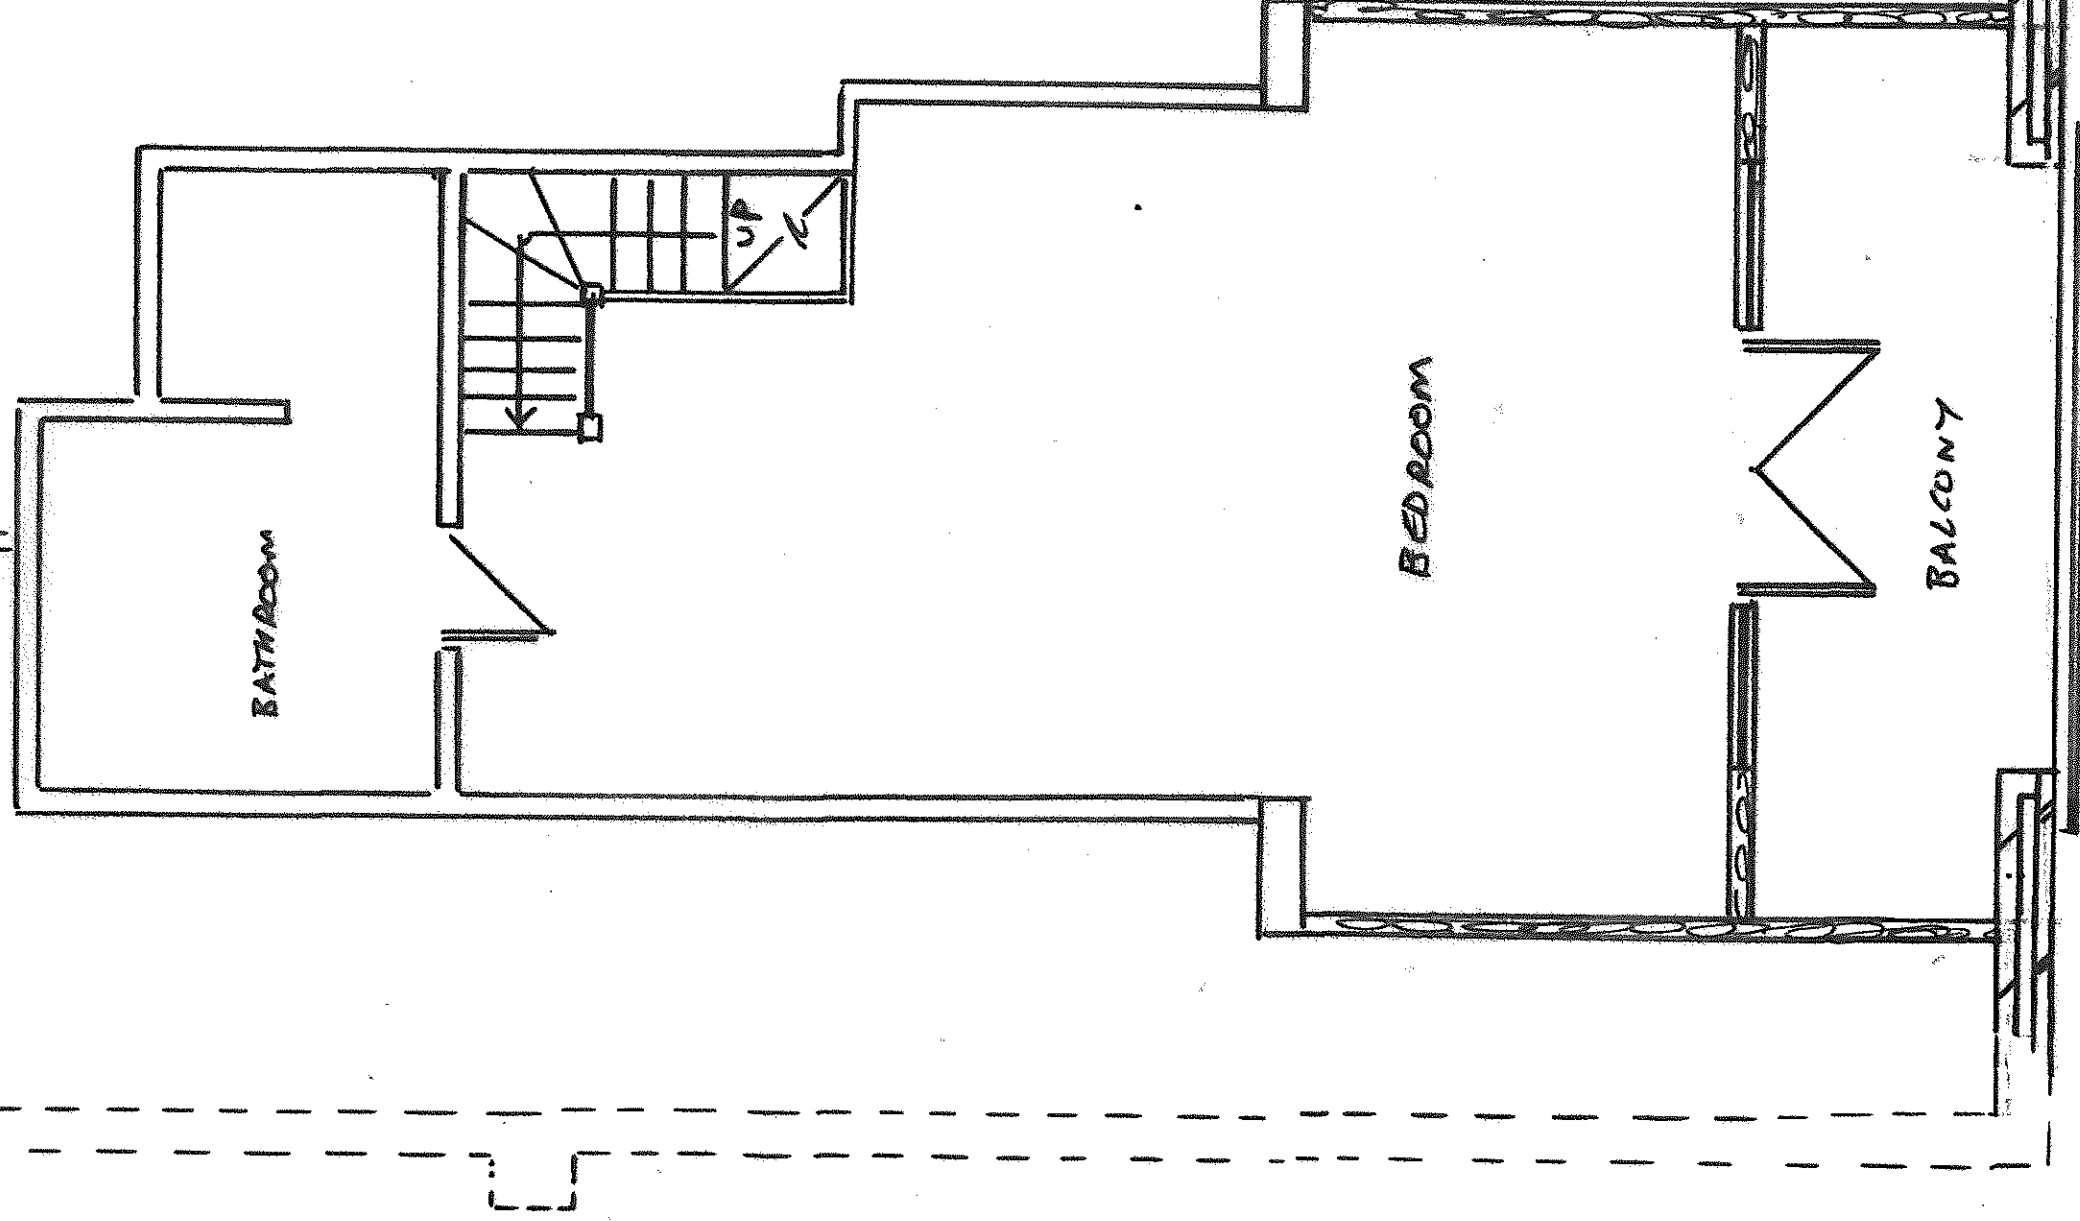

PROPOSED FIRST FLOOR 1:50