



DWG N°: LR/2024/0068

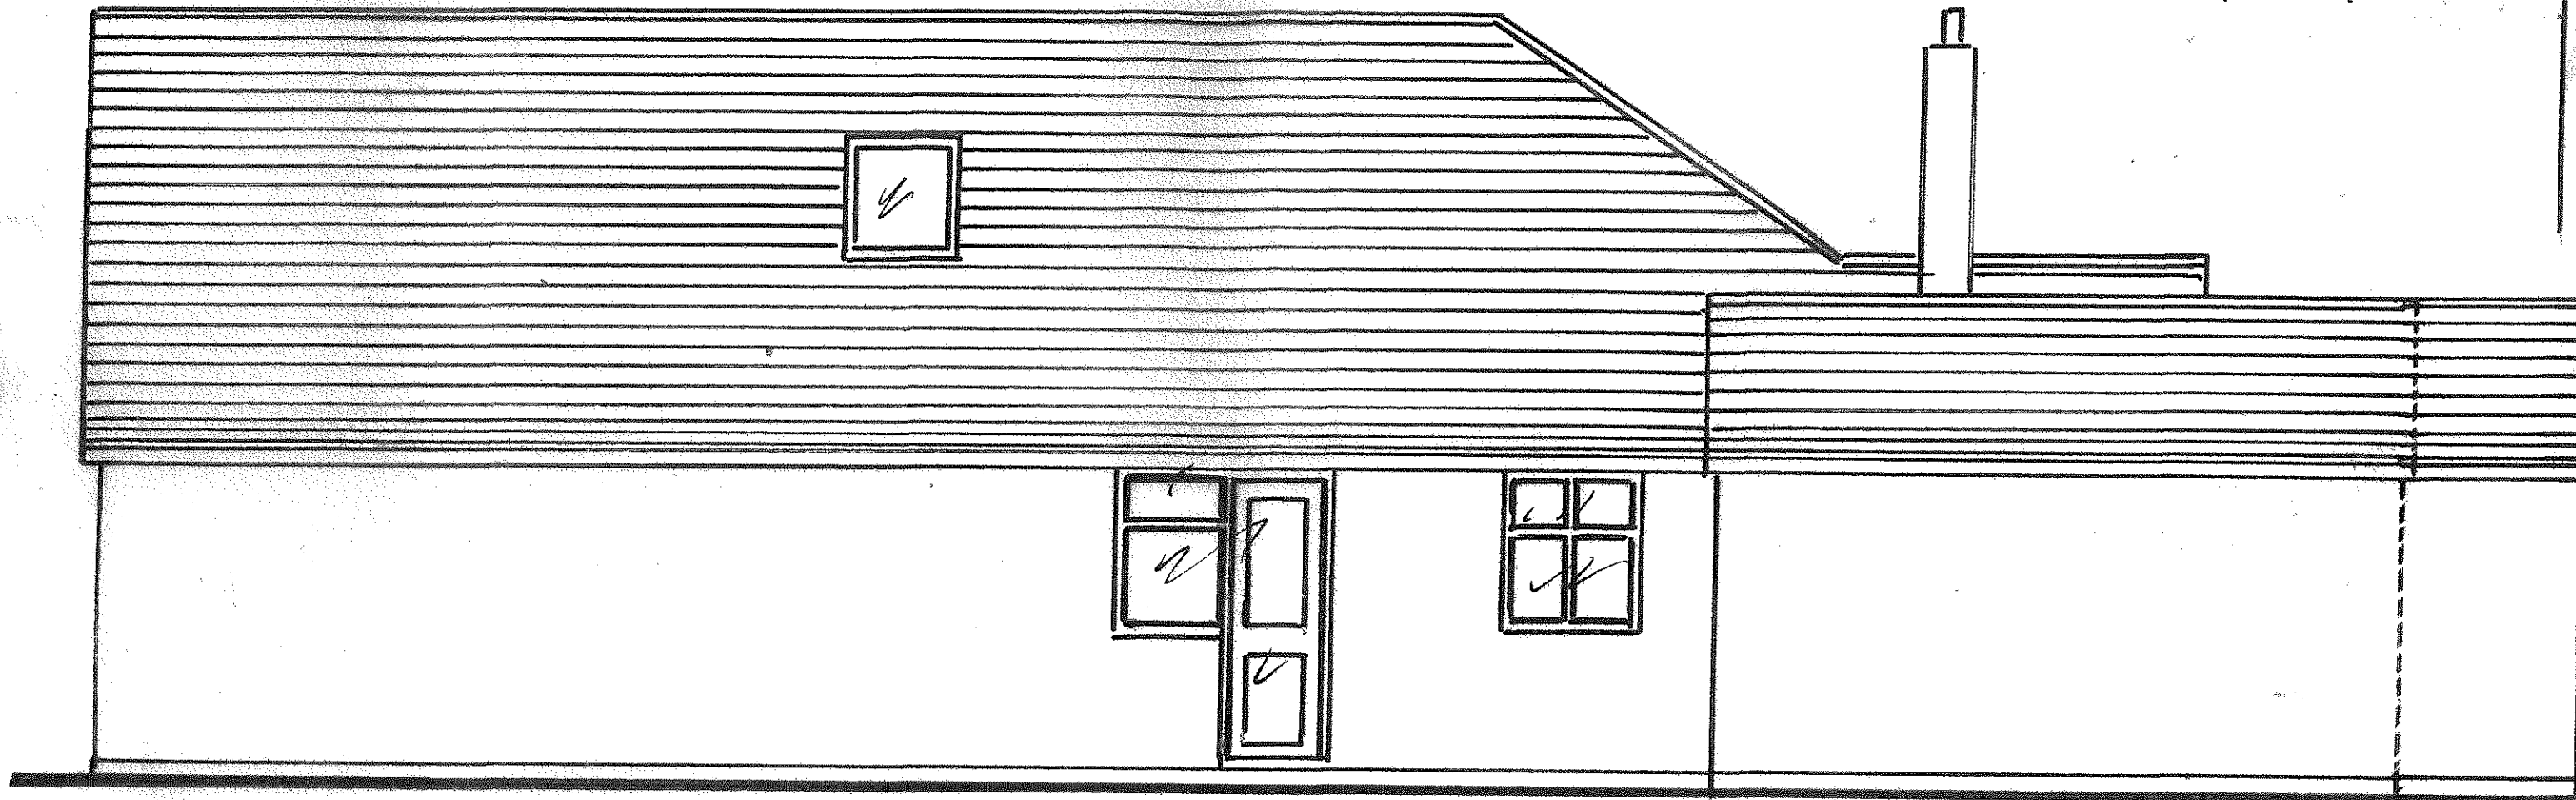

PROPOSED SIDE ELEVATION 1:50

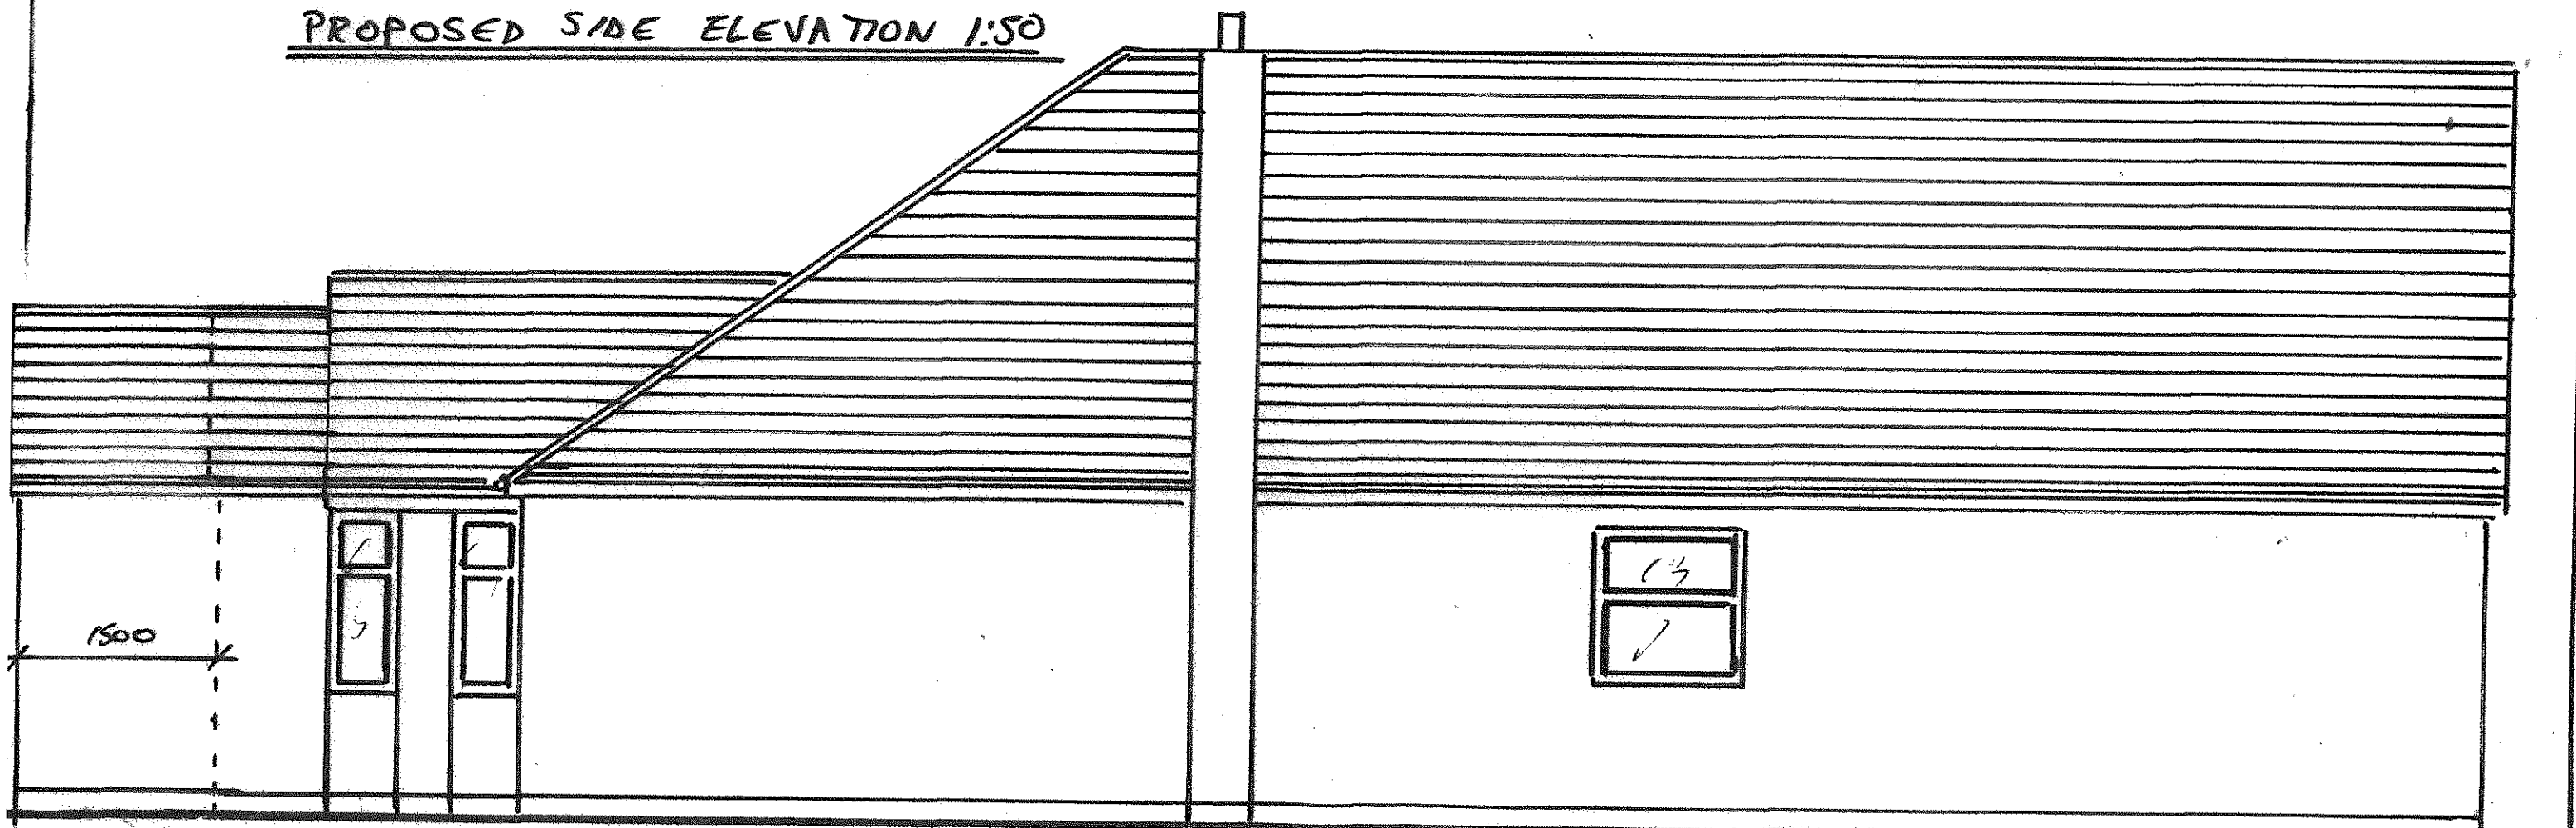

PROPOSED SIDE ELEVATION 1:50

0 1 2 3 4 5m