






ALL DRAWINGS PREPARED BY ANDREW
LARGE SURVEYORS LTD ARE TO BE
UTILISED FOR PLANNING PURPOSES
ONLY

NOTES:

Gross External Area: 144.5m²

Gross Internal Area: 138.9m²

- Materials:
- Walls: Concrete block overlaid with juniper green box profile sheeting
 - Roof: Juniper green box profile sheeting
 - Doors: Solid white personnel door
 - Windows: White UPVC
 - Guttering and downpipes: Black UPVC

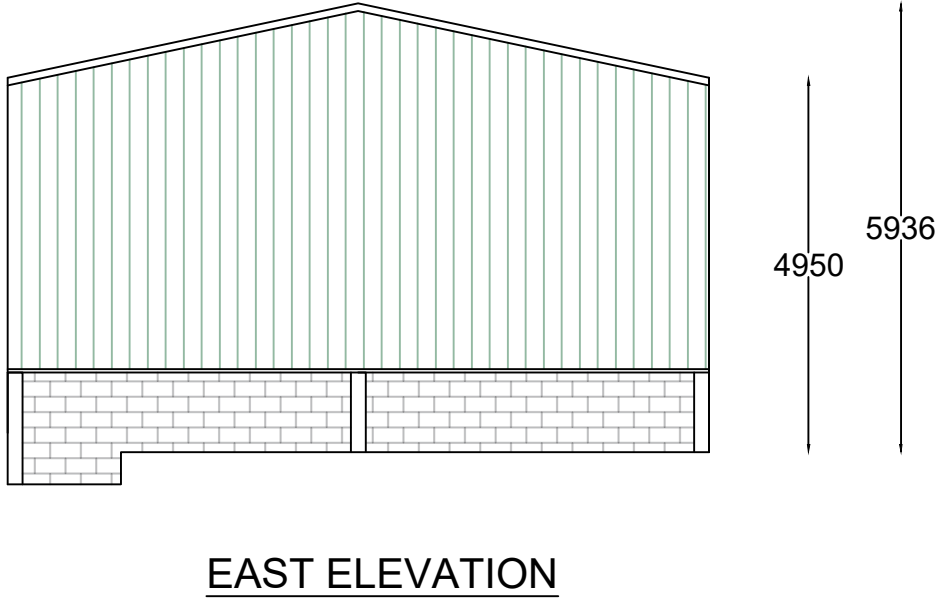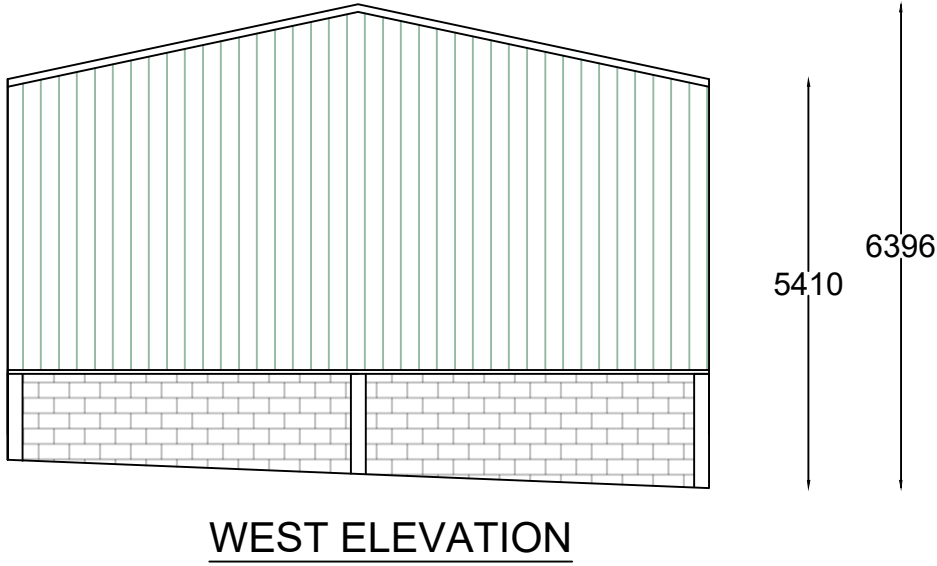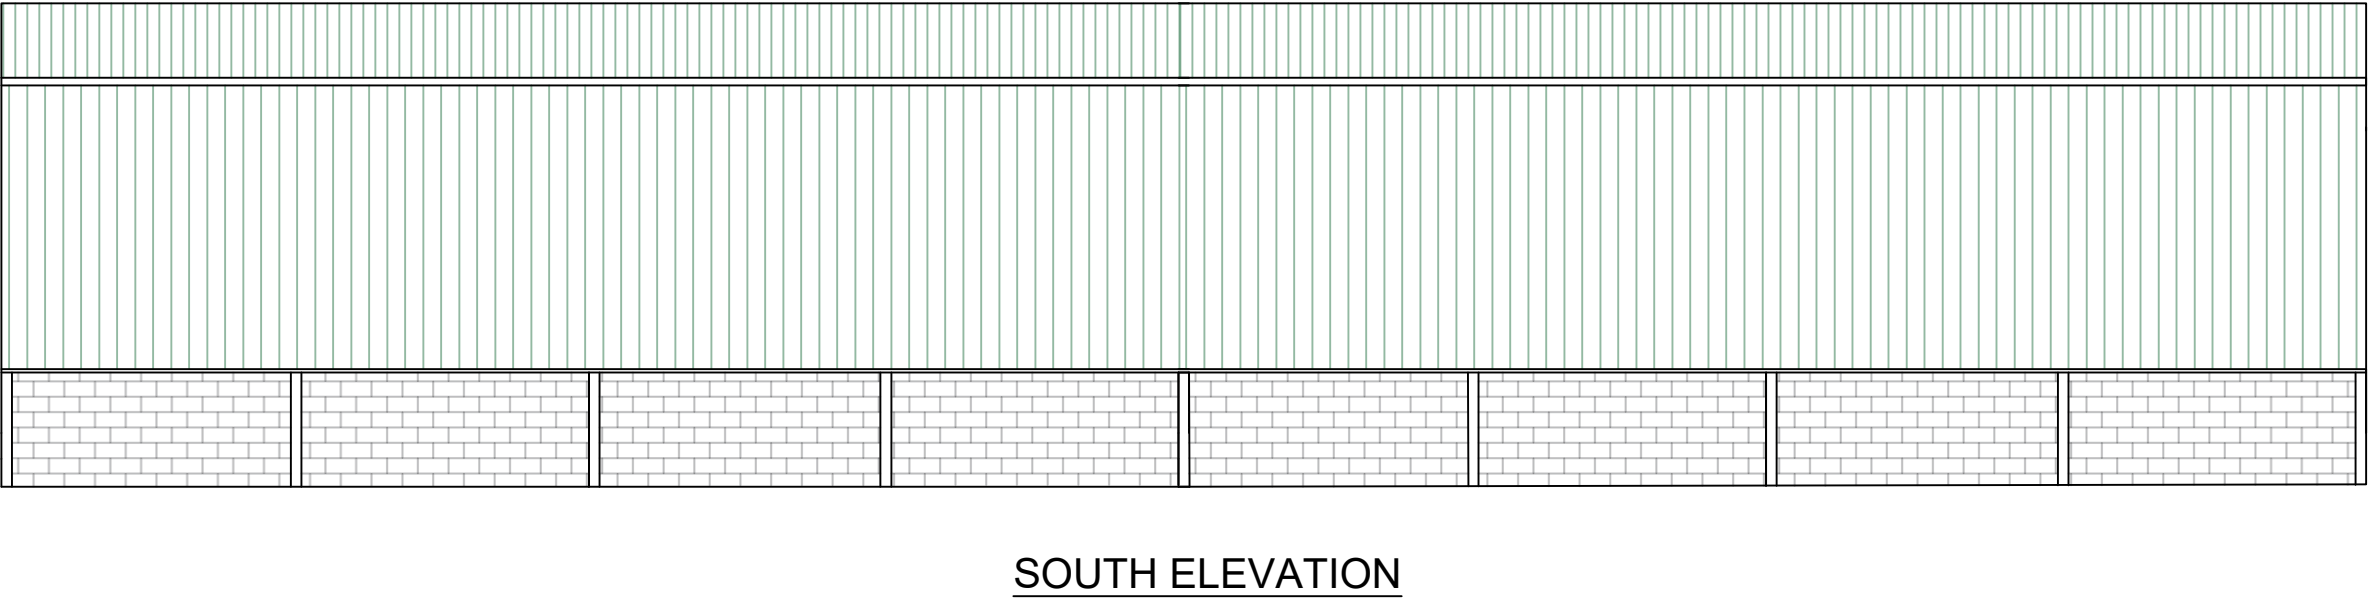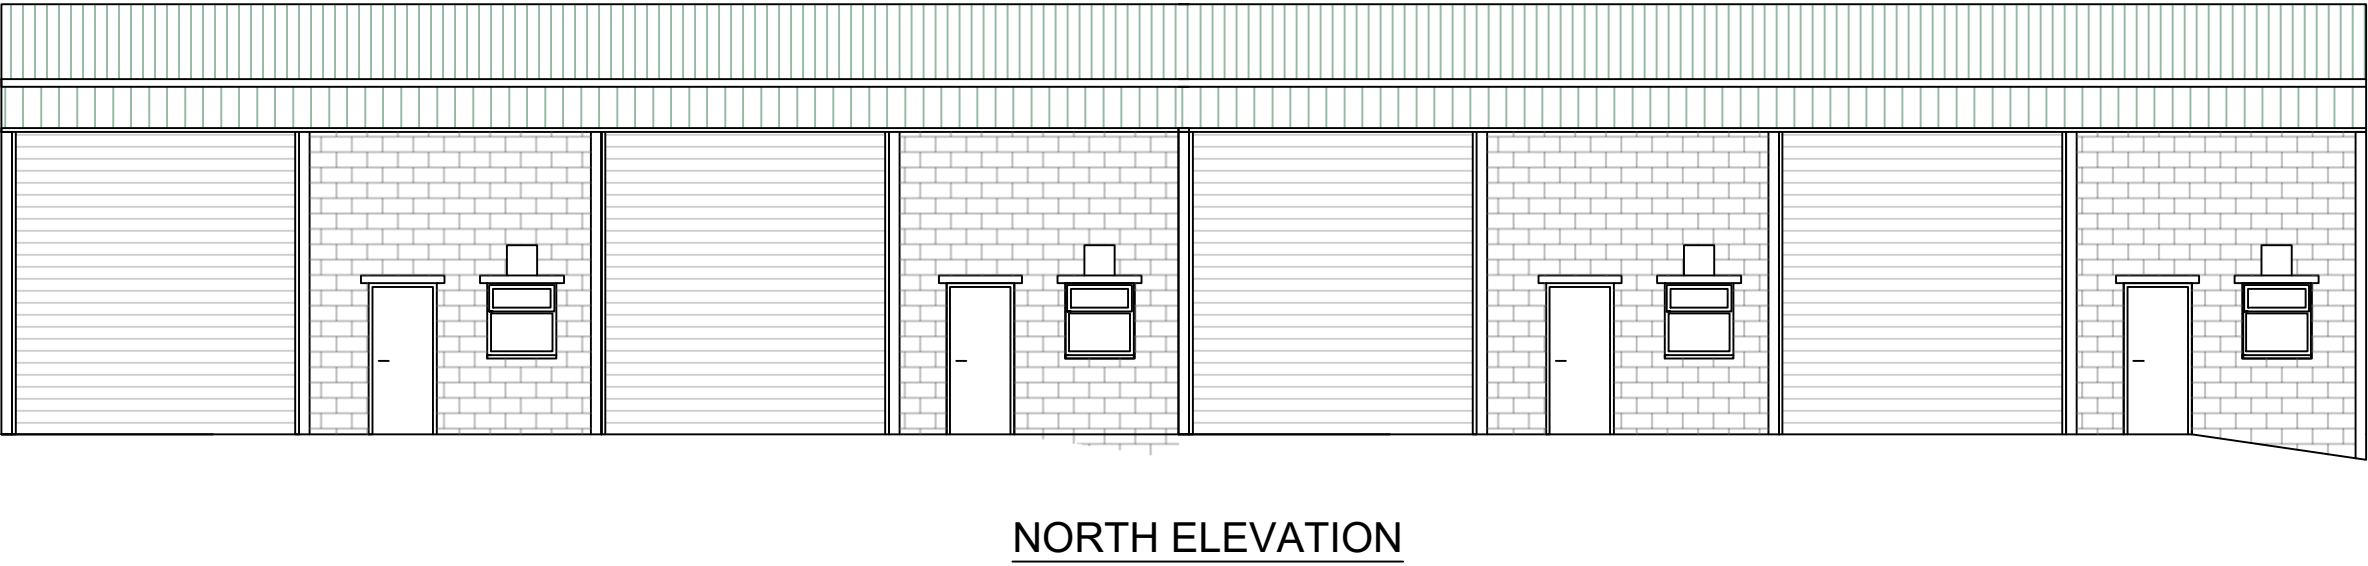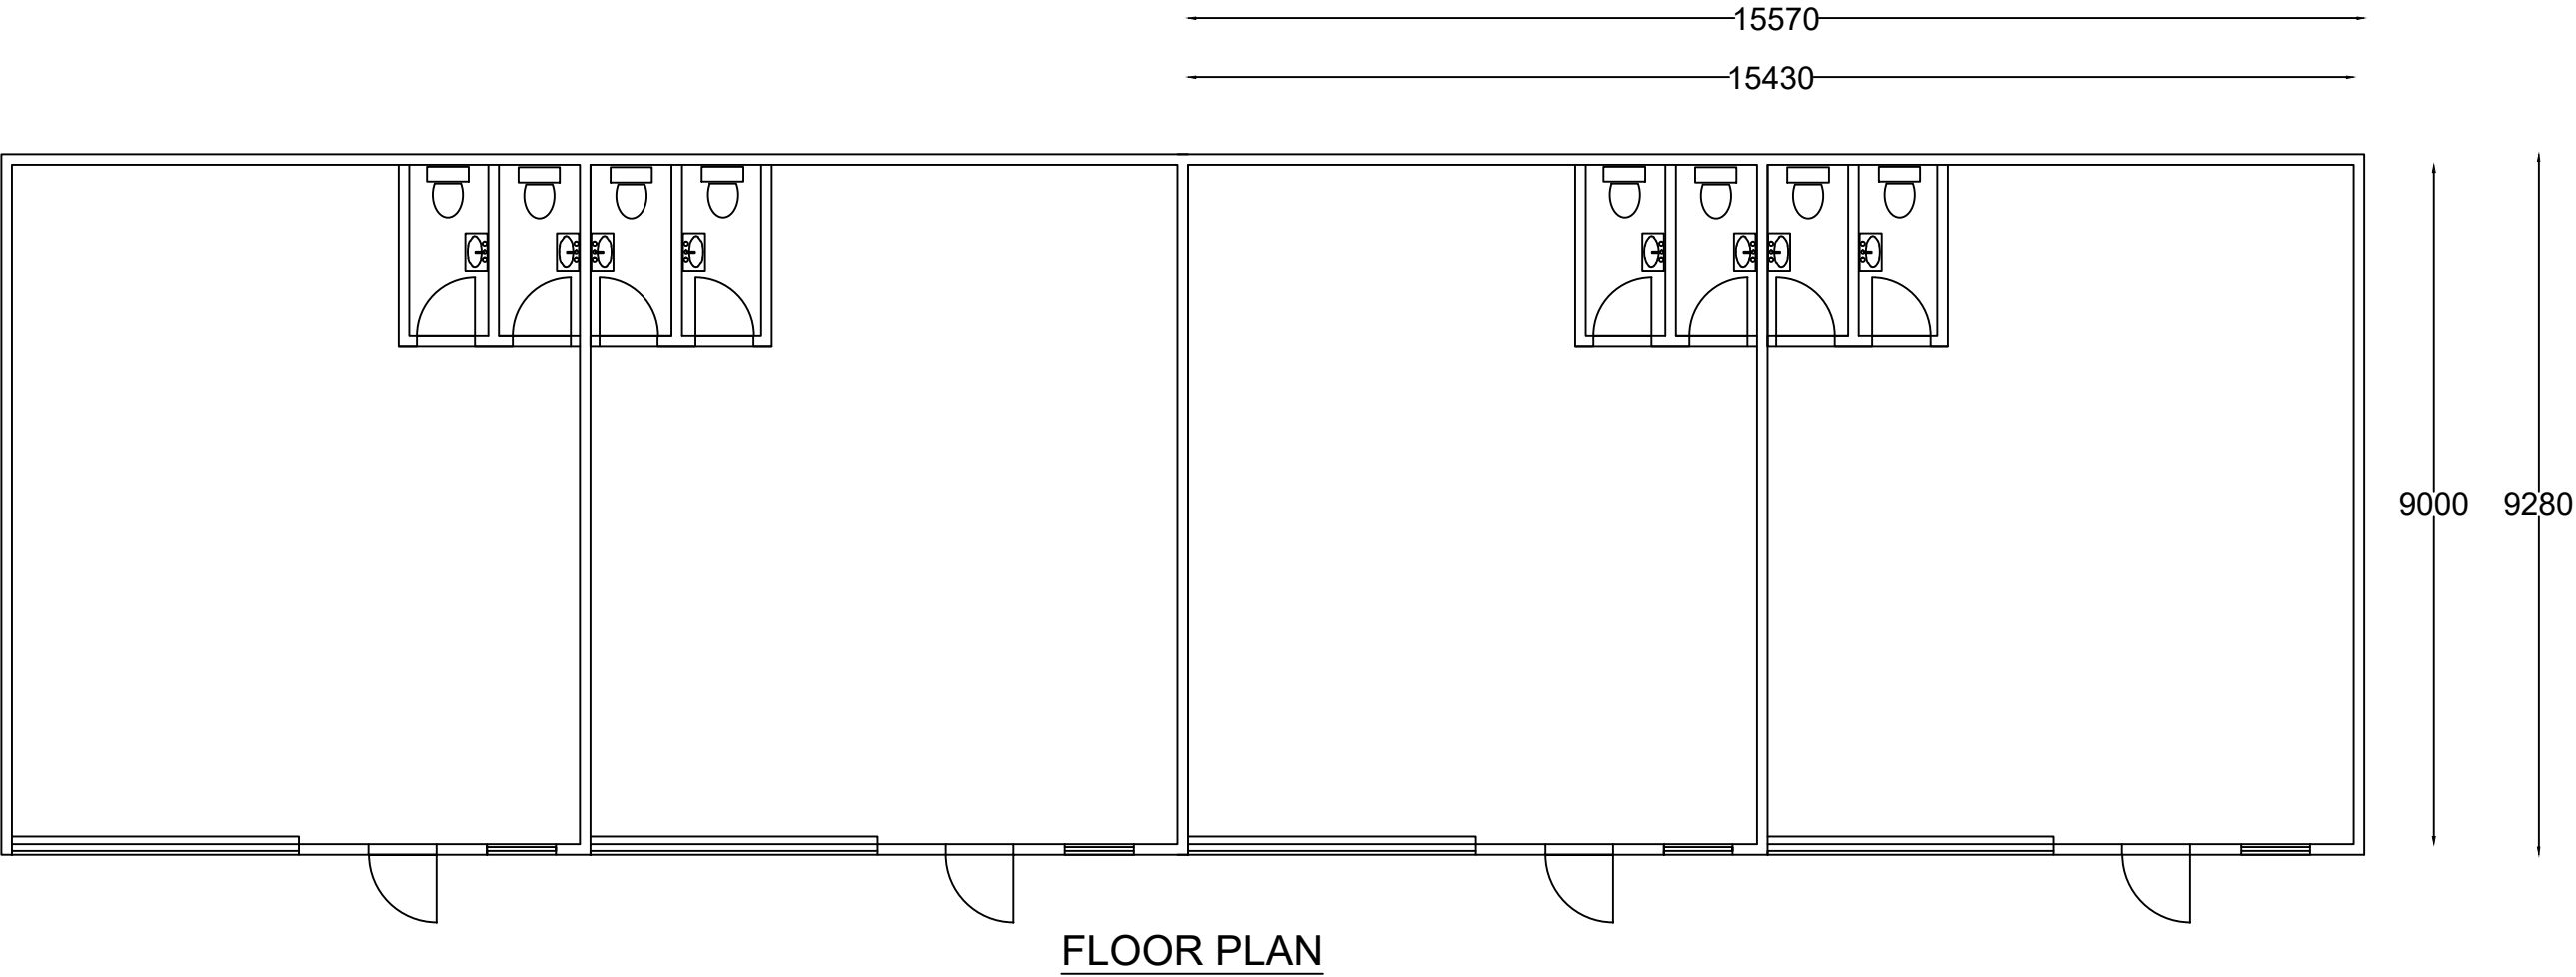

AndrewLarge
surveyors LTD

HEATHER CLOSE FARM
MARKFIELD LANE
BOTCHESTON
LEICESTERSHIRE
LE9 9FH
PROPOSED ELEVATIONS
SCALE: 1:100@A1