

191.1m


HENDERSON  
PLANNING & DESIGN

ALL PLANS PROVIDED BY  
HENDERSON PLANNING & DESIGN LTD ARE TO  
BE UTILISED FOR PLANNING PURPOSES  
ONLY.

THESE PLANS ARE NOT TO BE USED FOR  
BUILDING REGULATION APPLICATIONS OR  
CONSTRUCTION.

NOTES

Site Area: 1317.30m<sup>2</sup>

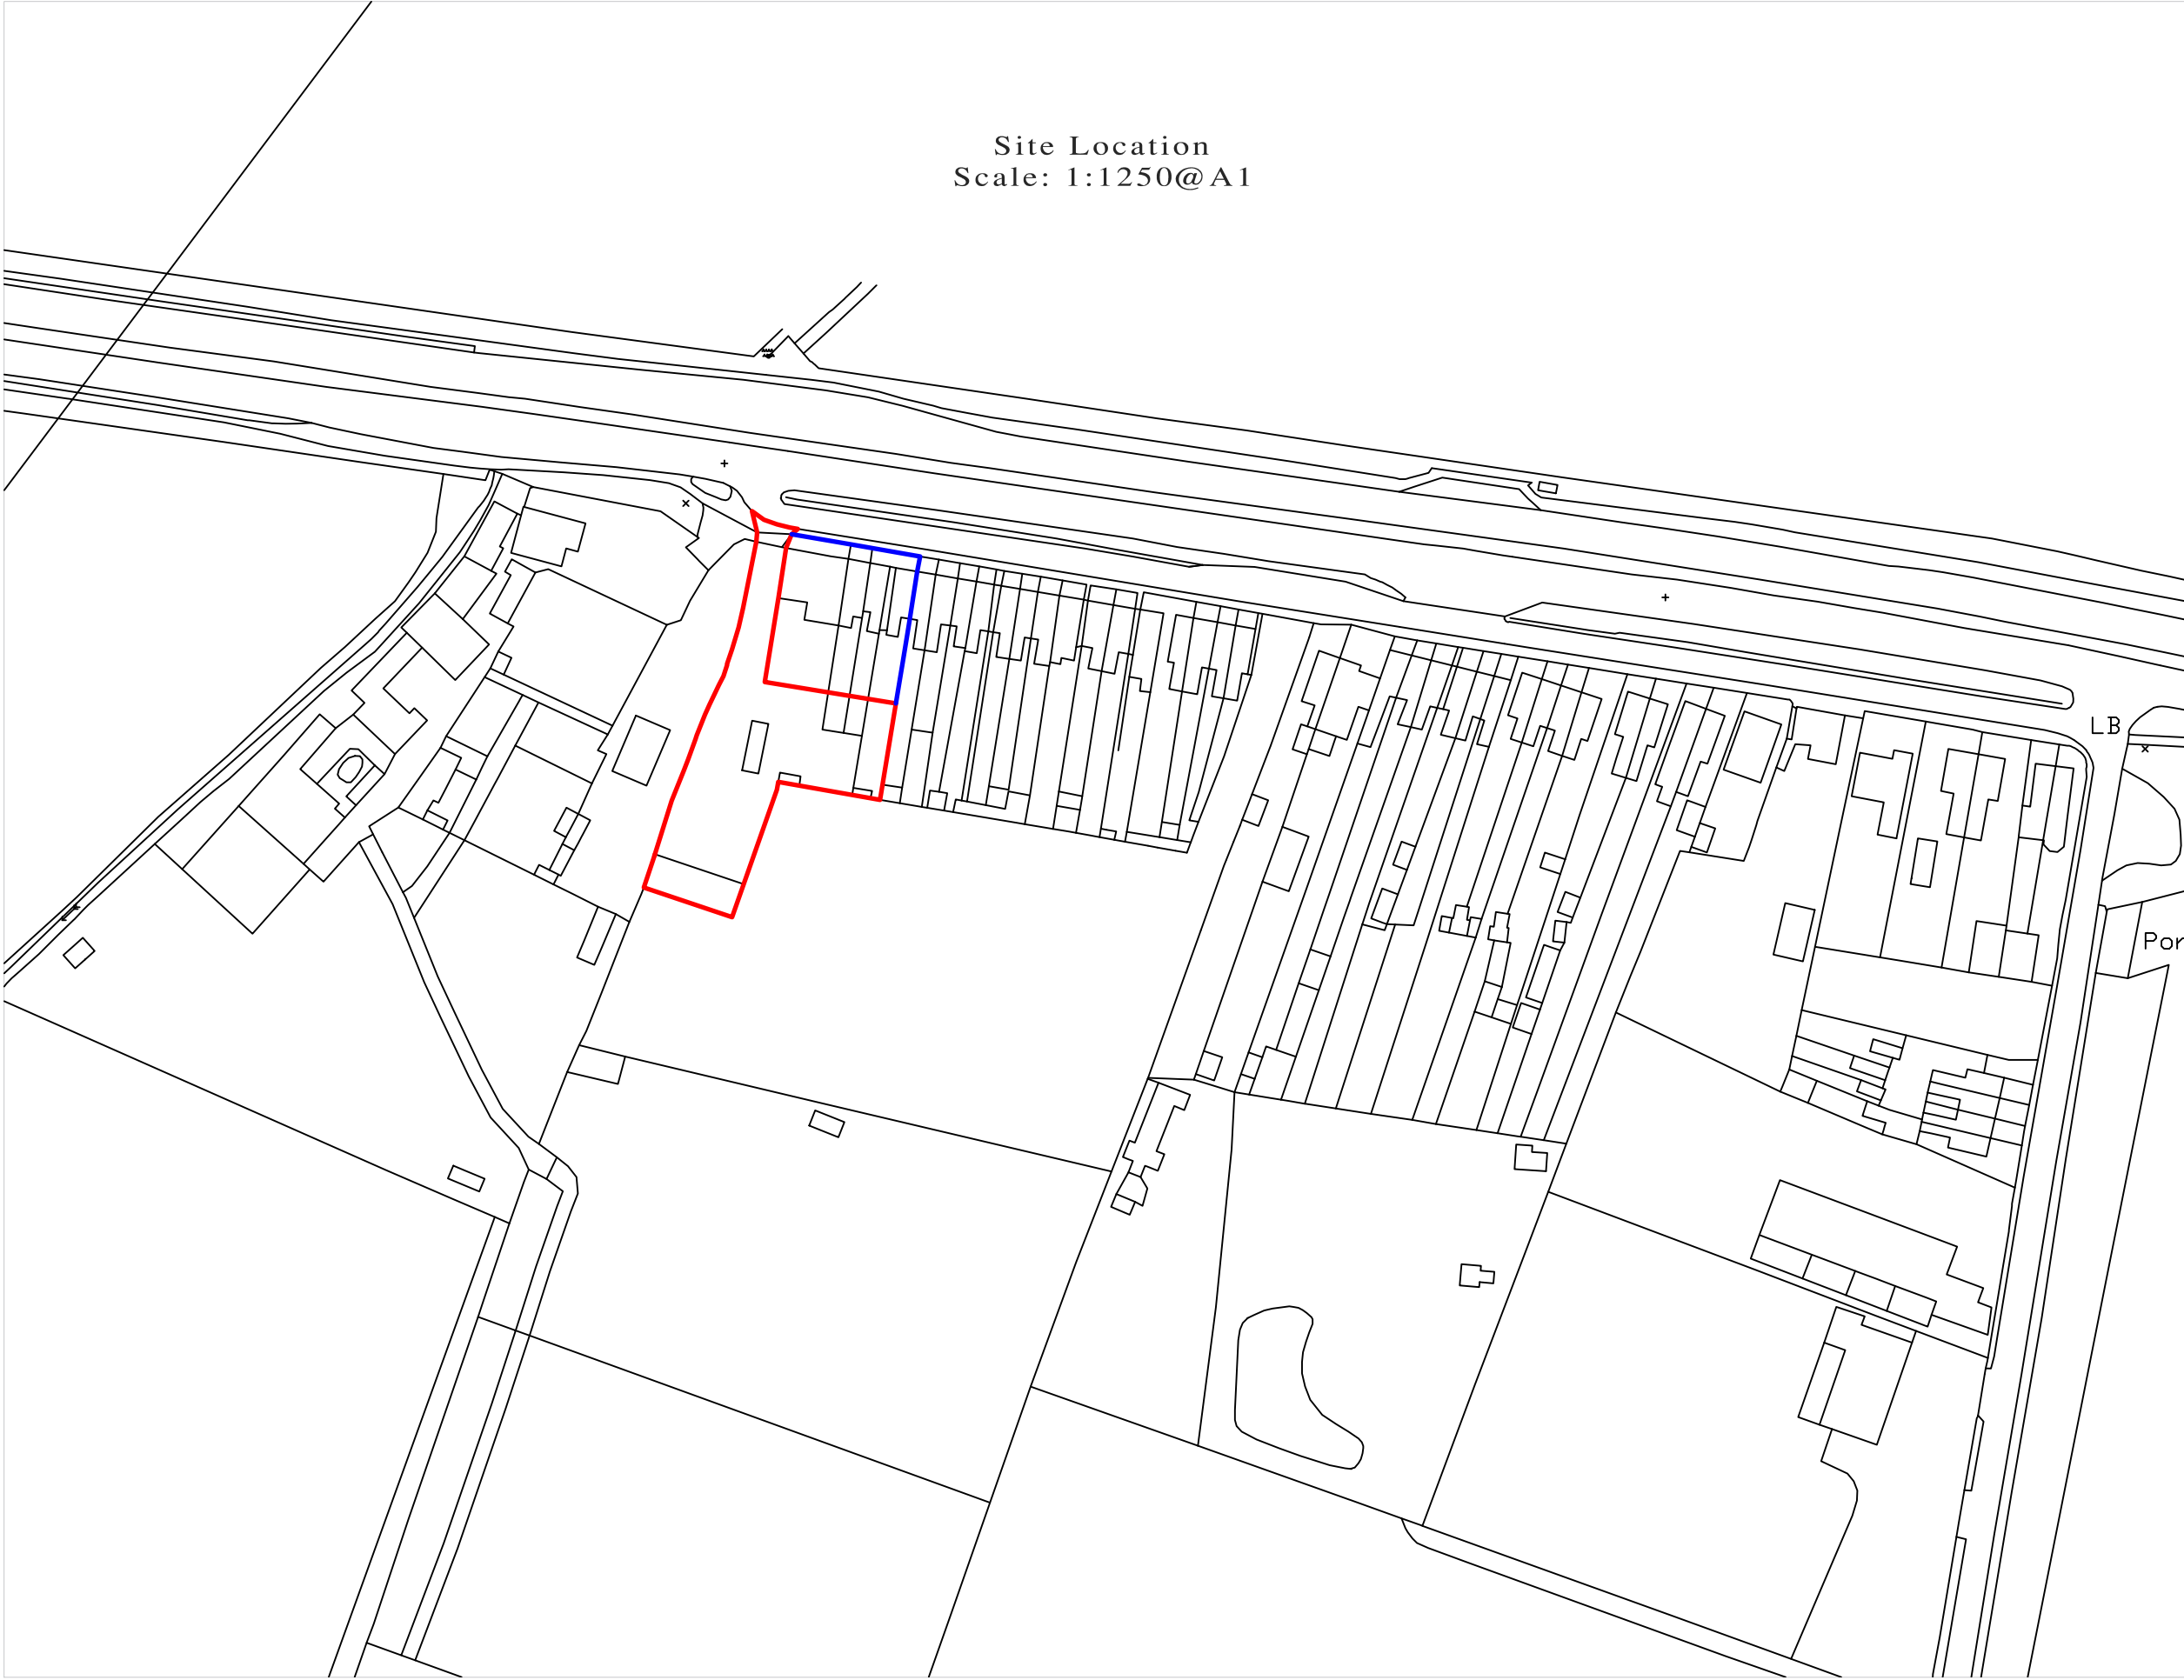

CLIENT: Andrew Pickup

ADDRESS: 231 Shaw Lane, Markfield

SCALE: 1:1250@A1 & 1:500@A1

DATE: 16.09.25

PLAN: Site Location and Block Plan

REVISION:

HENDERSON  
PLANNING & DESIGN