




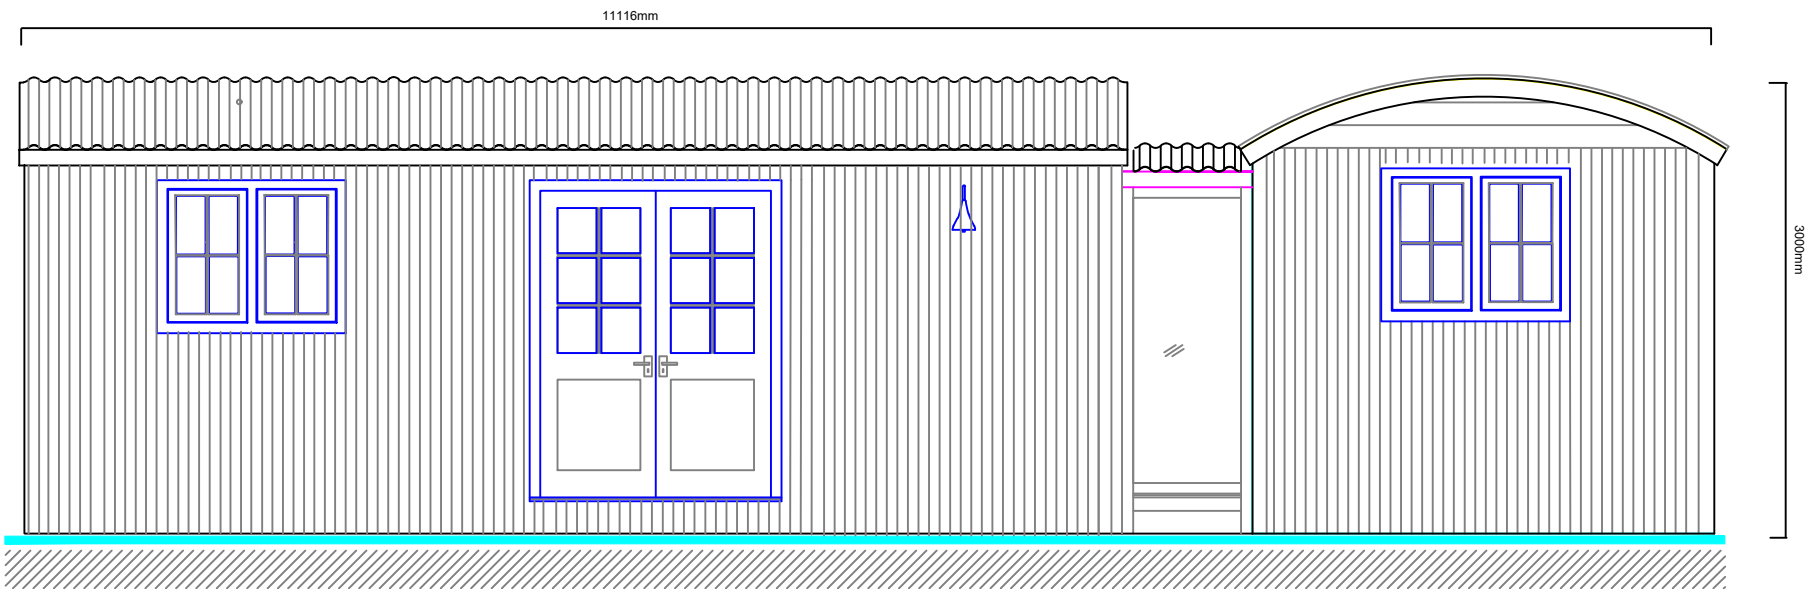


Front elevation

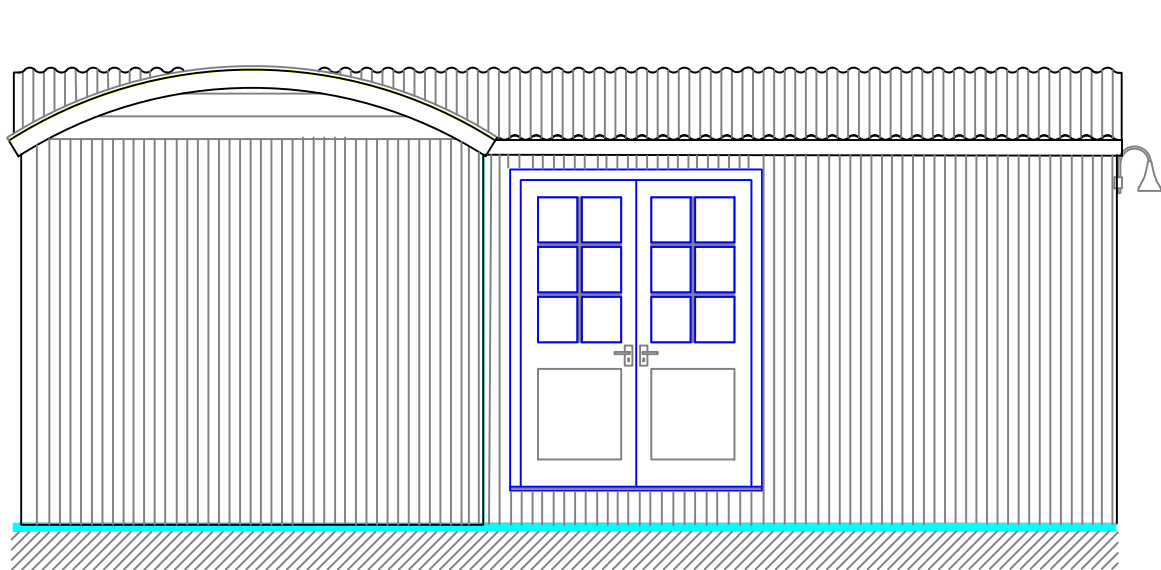

Left elevation

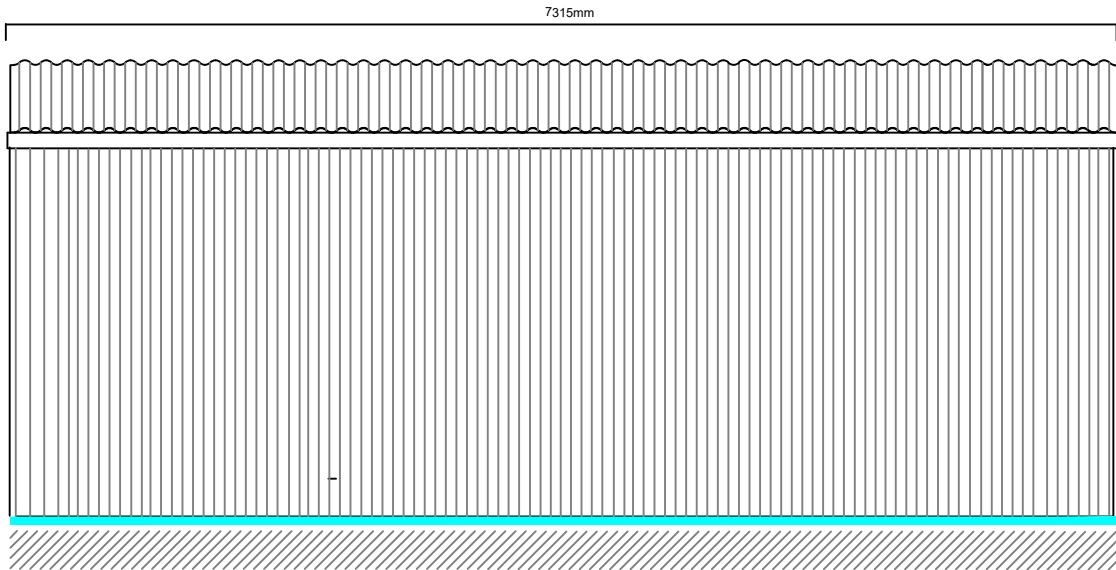

Right elevation

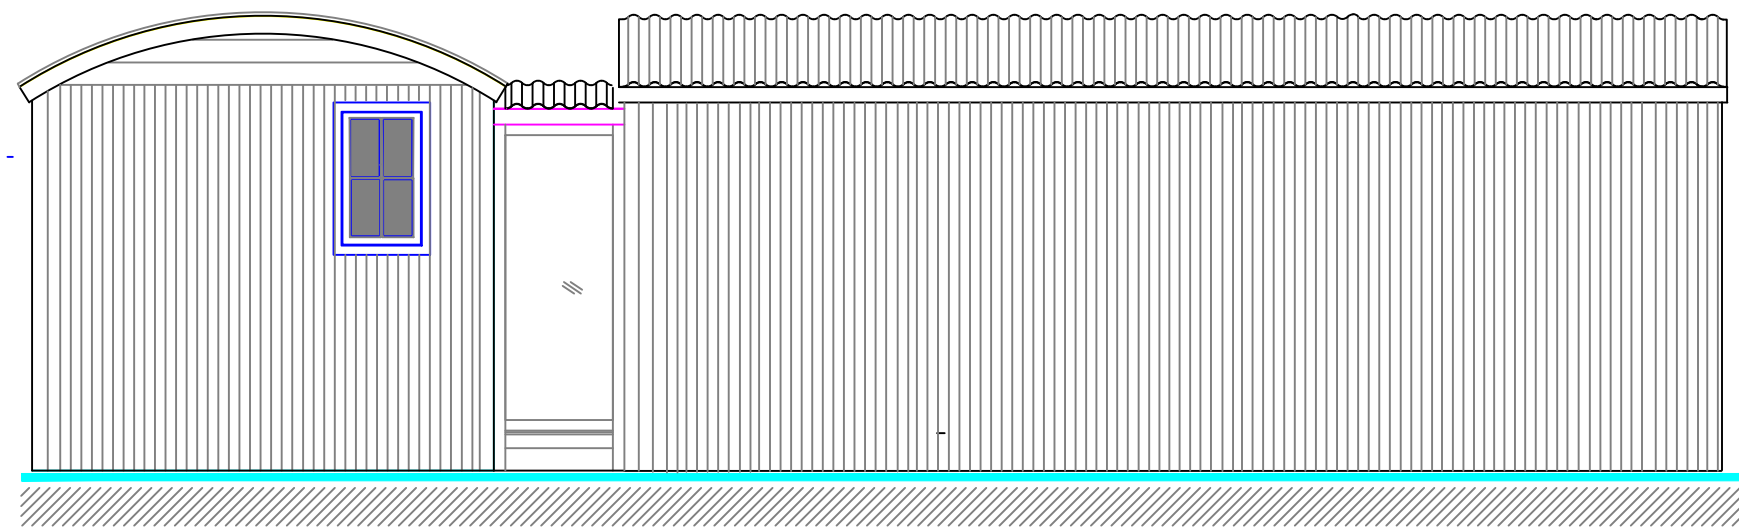

Rear elevation

Client name & address	Drawing title	Revision	Issue date	Legend	Contact	
Kate & Mark	24ft x 10ft "L" Double Hut Elevations	1	16/05/2025	1:50 @A3  	0117 986 9685 Unit 1B, Pixash Lane, Saltford, Bristol, BS31 1TP info@greendownshepherdhuts.co.uk	..Custom Office Templates\greendown logo.png
Hall Farm						