


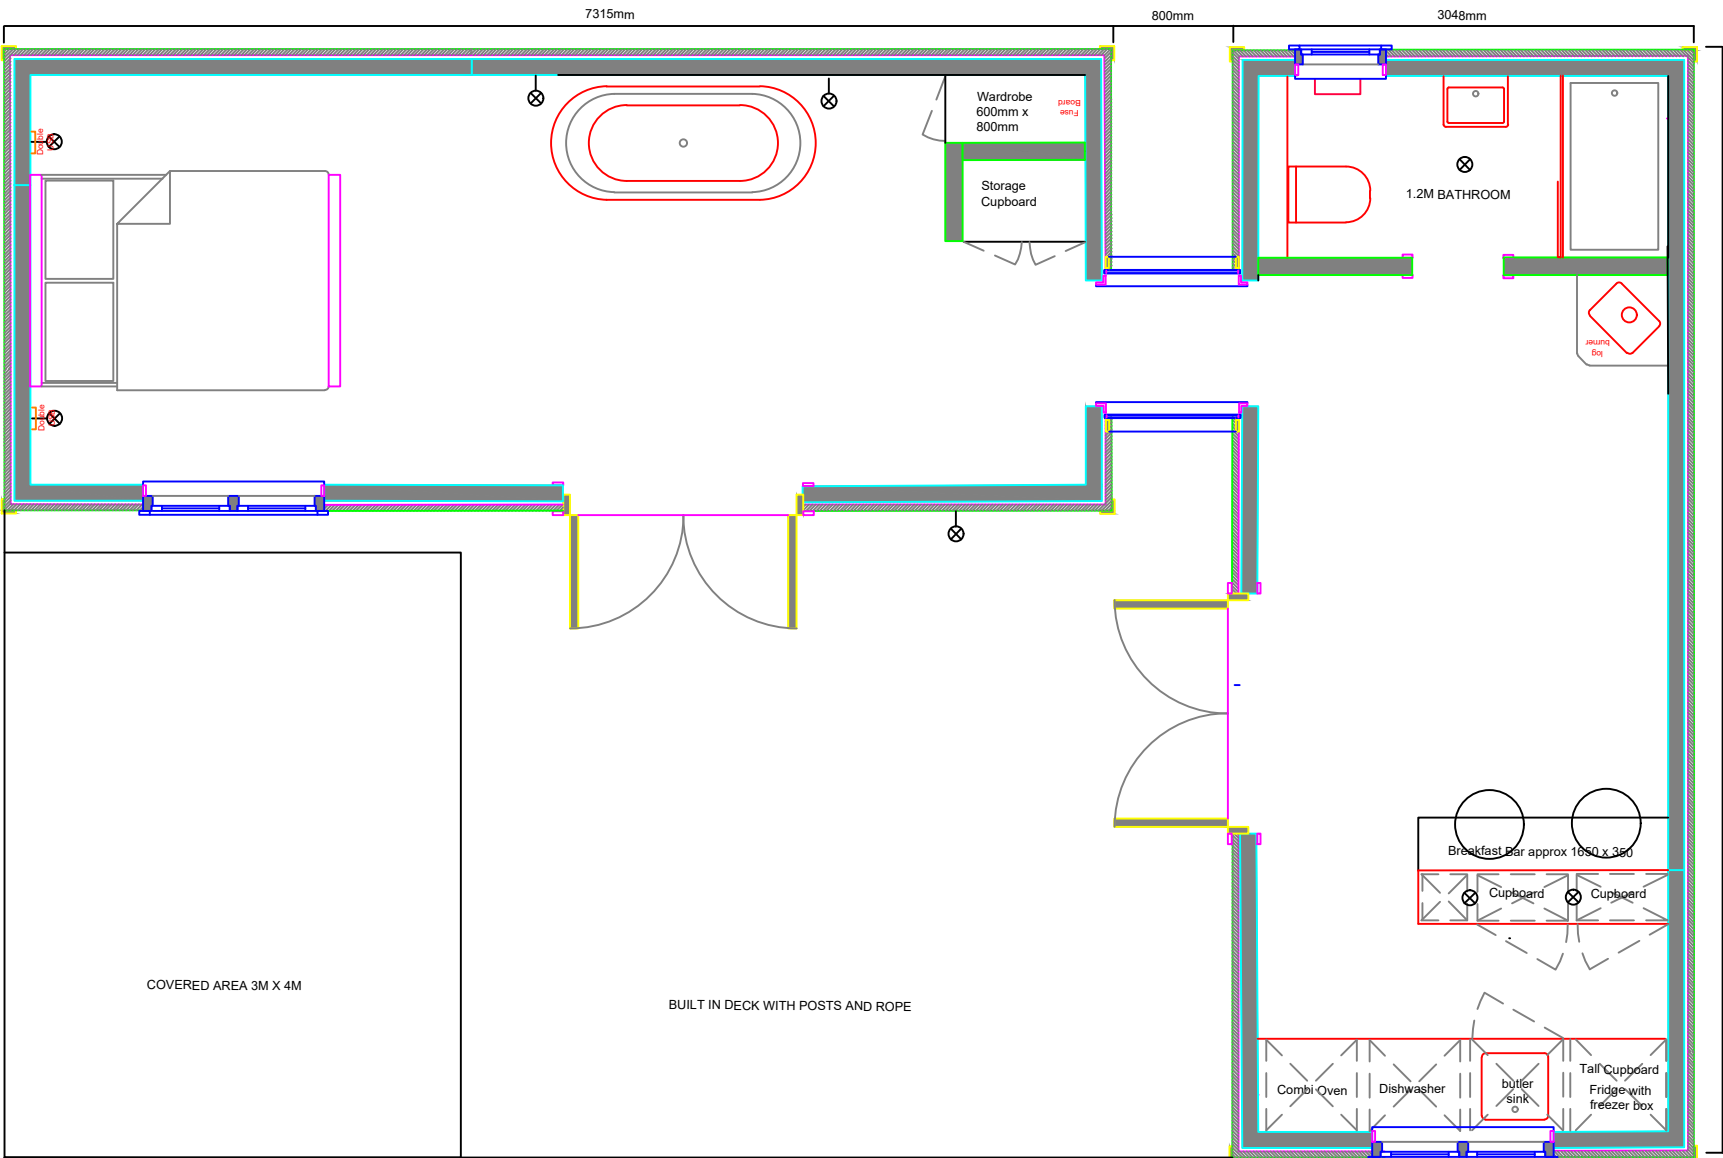

Name: Kate & Mark

Windows and Door - UPVC (colour TBC)

Kitchen - TBC

Bathroom - Brass

Walls - TBC

Ceiling - TBC

Specification
Light fittings - Brass
Switches - Brass
External - TBC
Shower panel finish - TBC
Blinds fabric - TBC
Bedroom curtain - TBC
Worktop - TBC
Flooring TBC

EXTRAS:

**Combi Boiler hot water and heating

**Outside Hot and Cold Shower


**Aircon Unit to both huts

**Covered area for Hot Tub and Shower

**Decked area to front of build

**1.2m Showerroom

Live Edition 00/00/0000

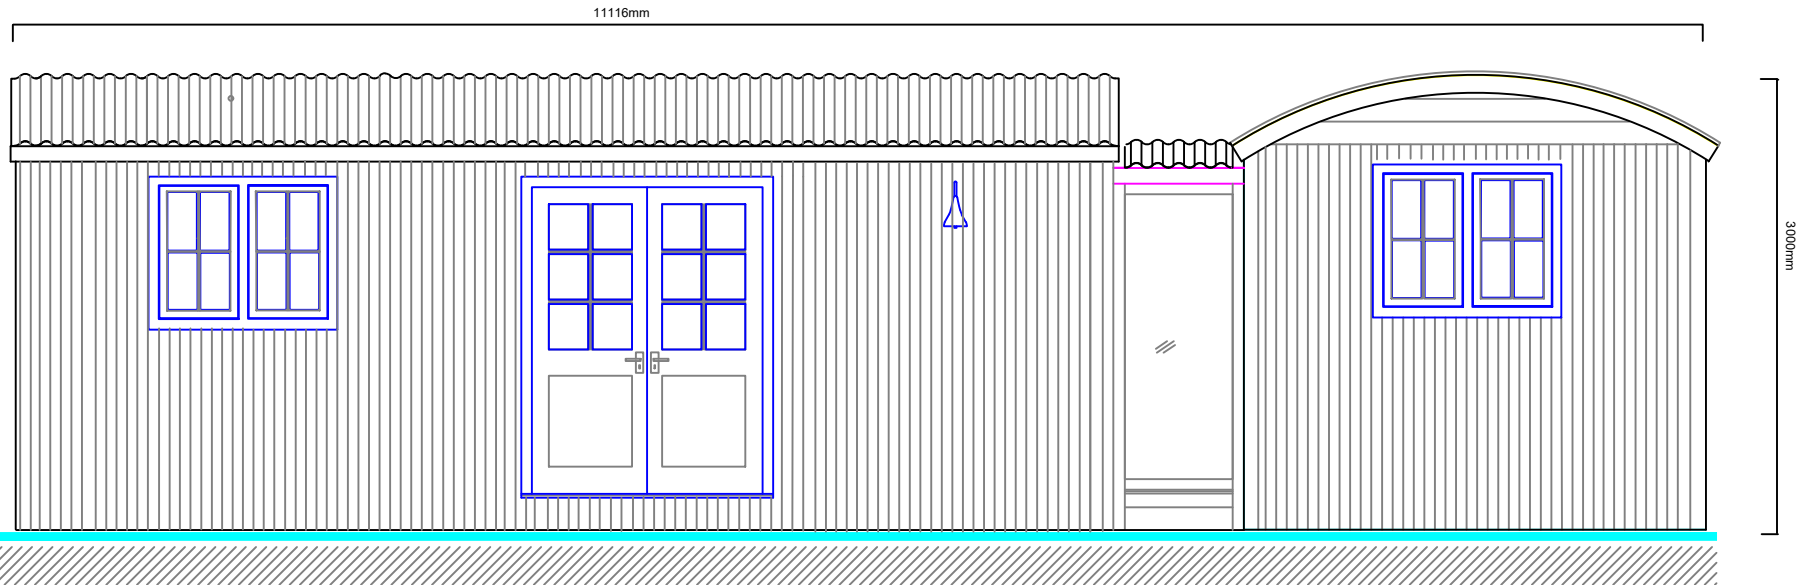

Client name & address	Drawing title	Revision	Issue date	Legend	Contact
Keri Wellington Barn Calne	24ft x 10ft "L" Double Hut Elevations	1	12/3/2025	1:50 @A3  	0117 986 9685 Unit 1B, Pixash Lane, Saltford, Bristol, BS31 1TP info@greendownshepherdhuts.co.uk

..Custom Office Templates\greendown logo.png