The Bungalow, Frog Hall Farm, Crow Lane, Sheepy Magna

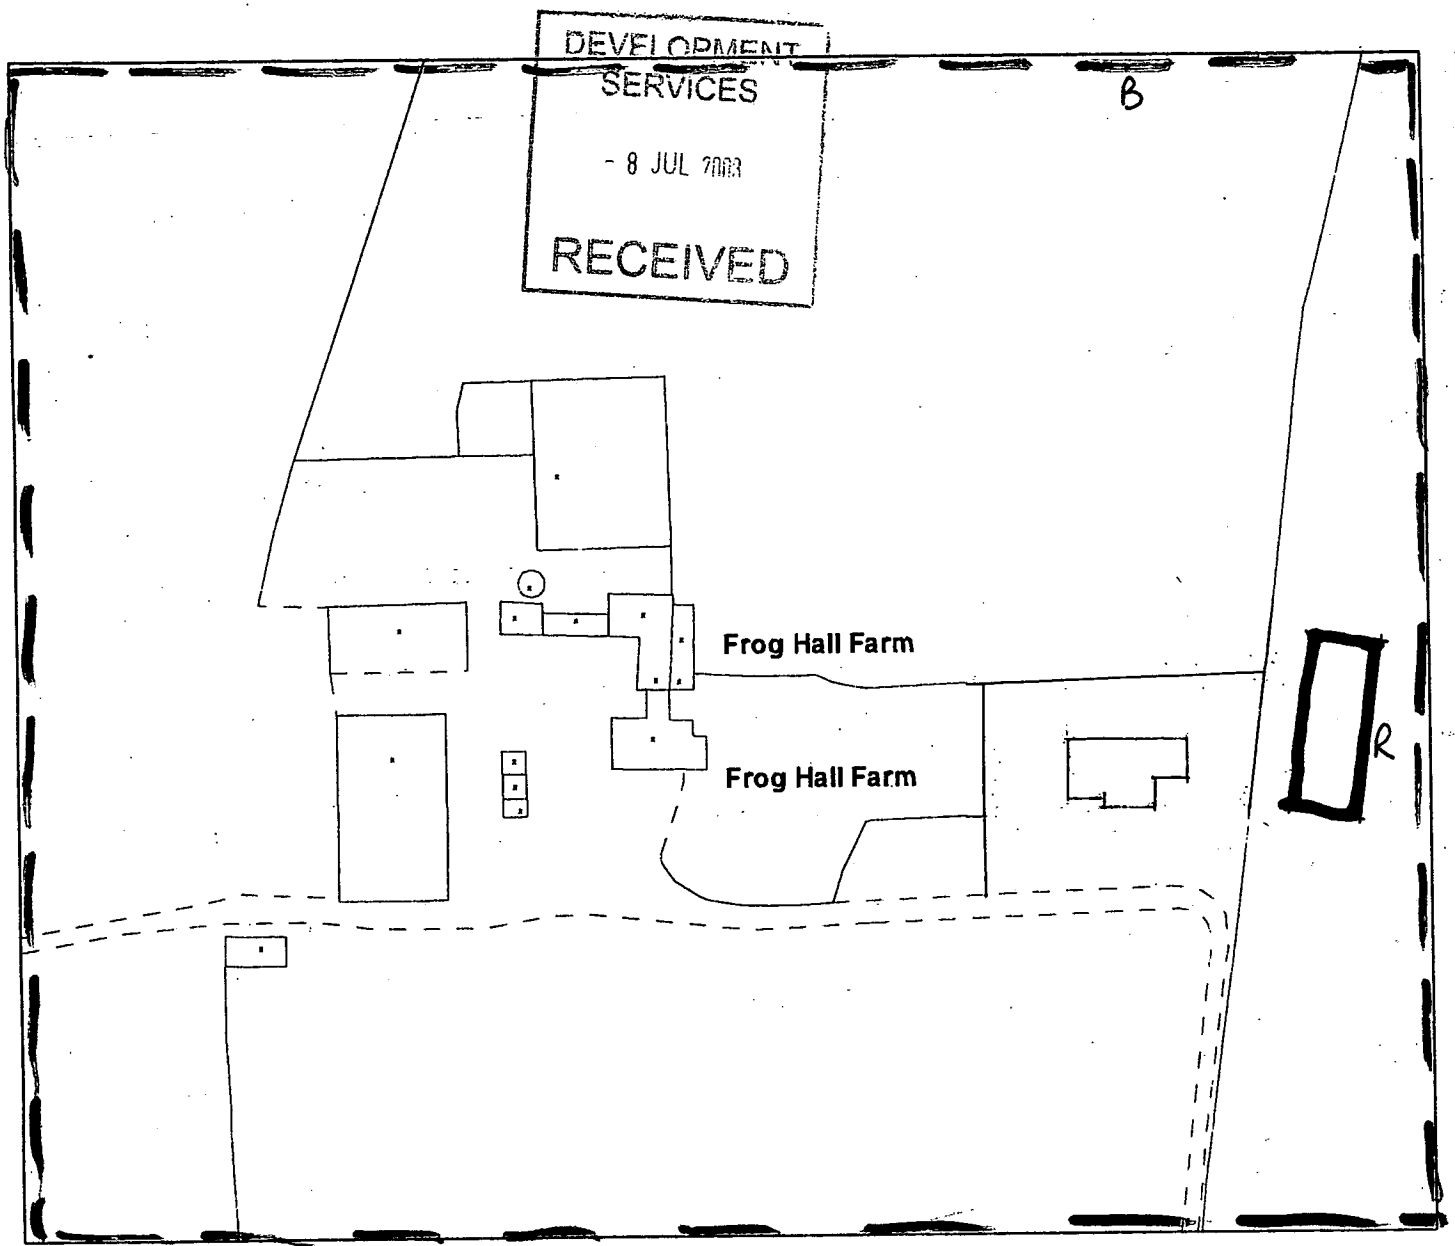

Legend

Scale :	1:1250

Organisation	Hinckley & Bosworth Borough Council
Department	Planning
Comments	
Date	13 March 2001
SLA Number	LA078220

Reproduced from the Ordnance Survey map with the permission of the Controller of Her Majesty's Stationery Office © Crown Copyright 2000.
Unauthorised reproduction infringes Crown Copyright and may lead to prosecution or civil proceedings.

*...d using ESRI (UK)'s MapExplorer 2.0 - **http://www.esriuk.com***