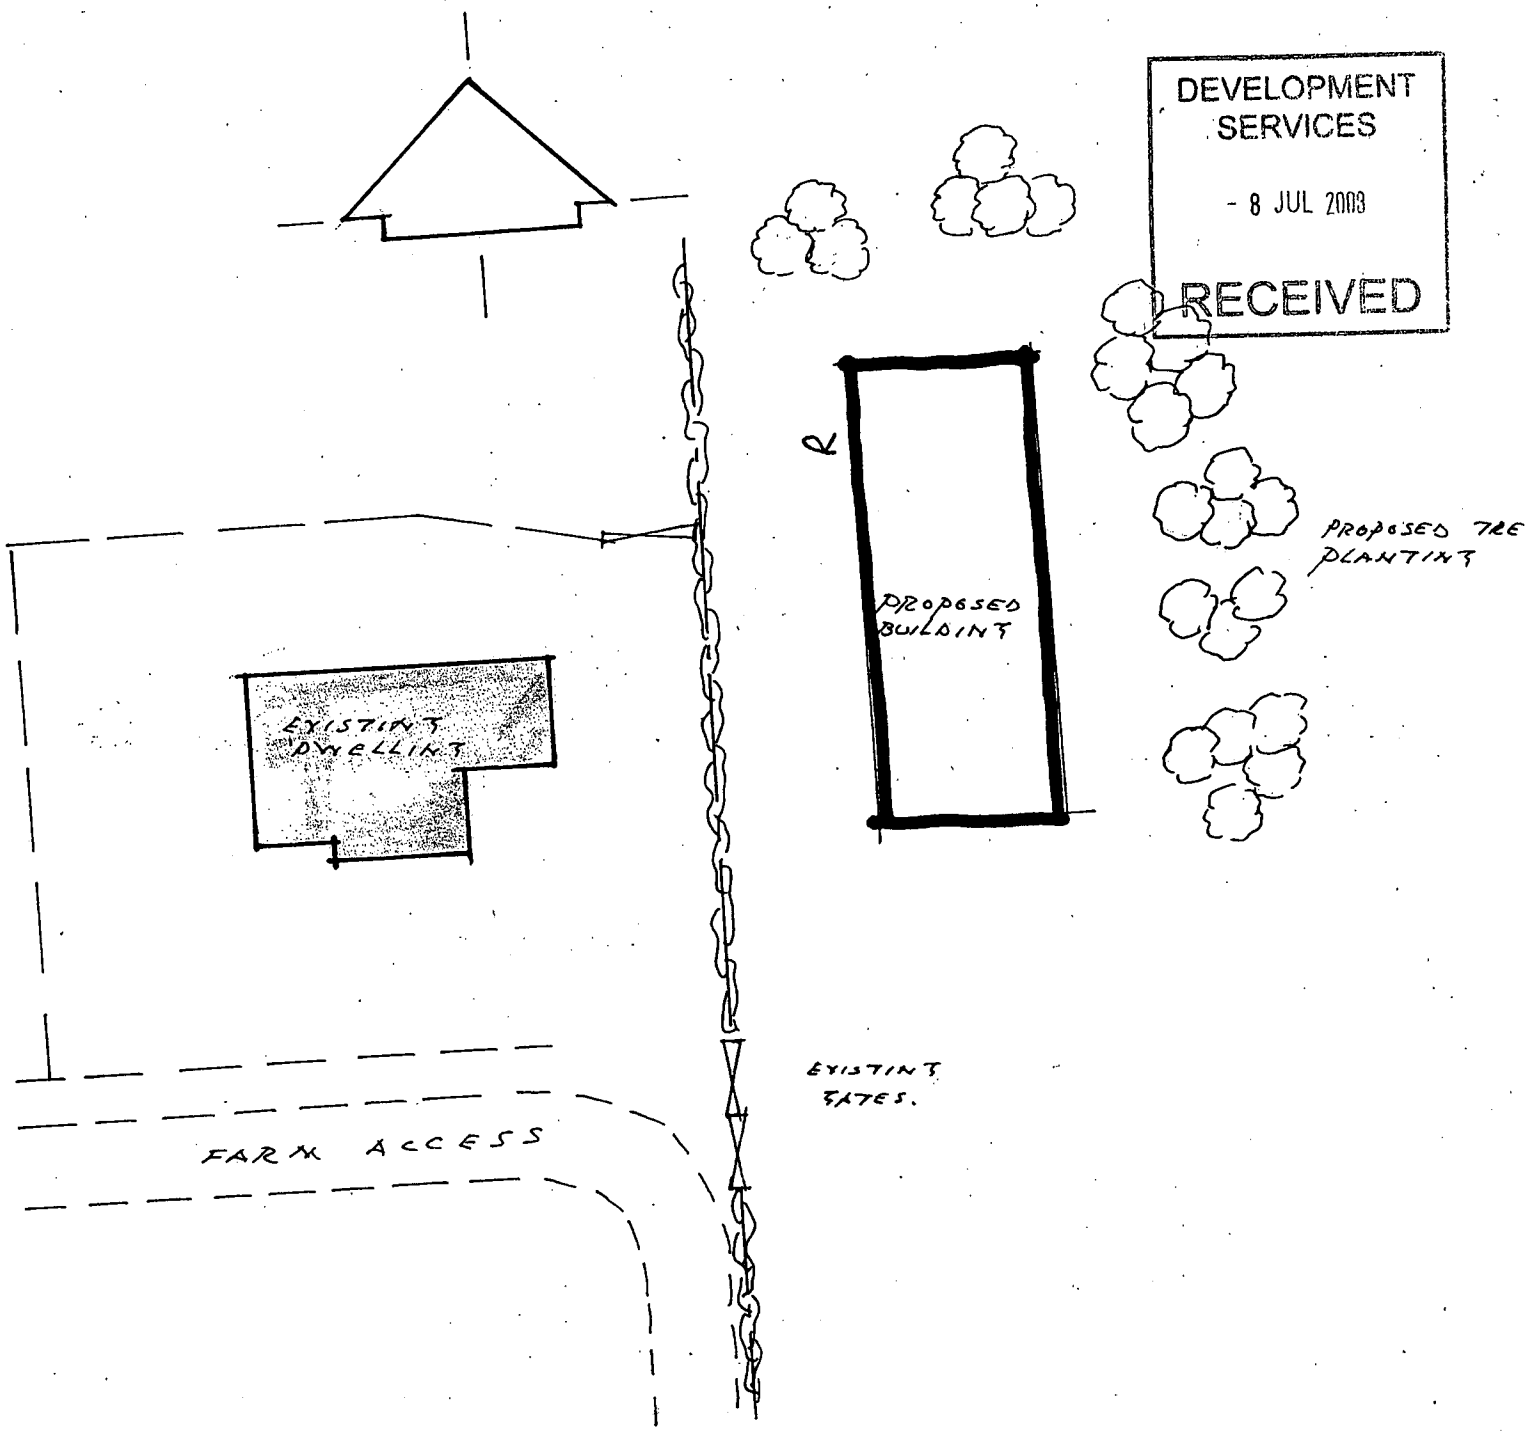


BLOCK PLAN
SCALE ~ 1:500

PROPOSED AGRICULTURAL MACHINERY STORAGE & WORKSHOP BUILDING FOR MR. P. CORMACK AT FROG HALL FARM, SHEEPY MAGNA