

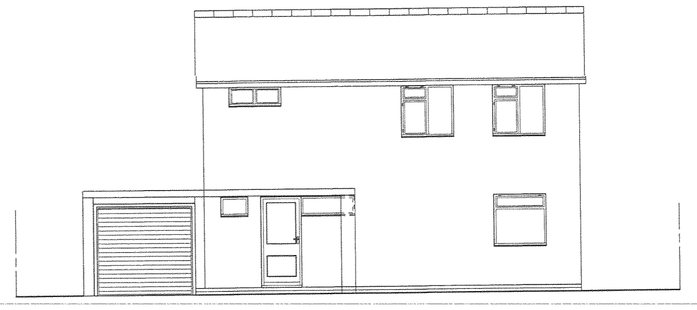


Existing Front Elevation

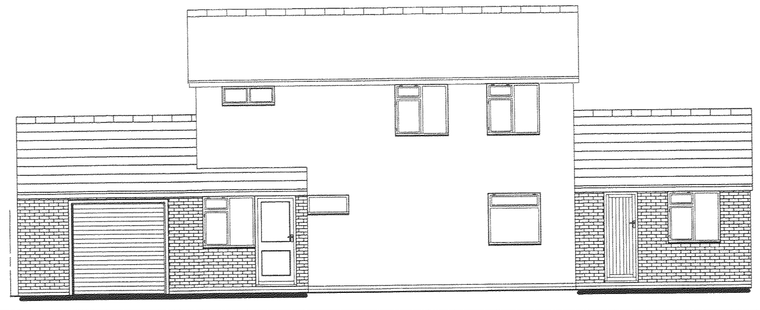


Proposed Front Elevation

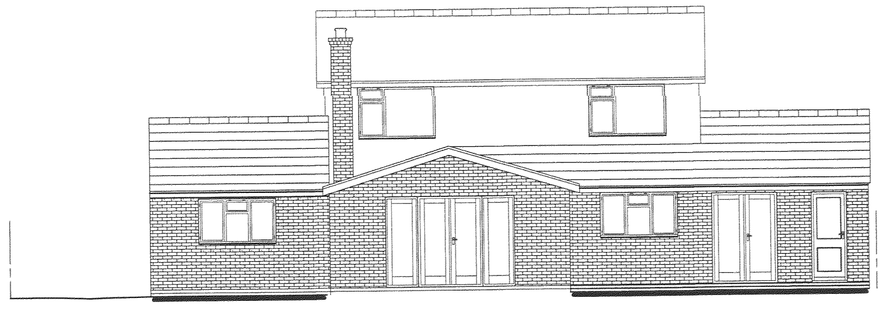


Proposed Rear Elevation




Existing Rear Elevation

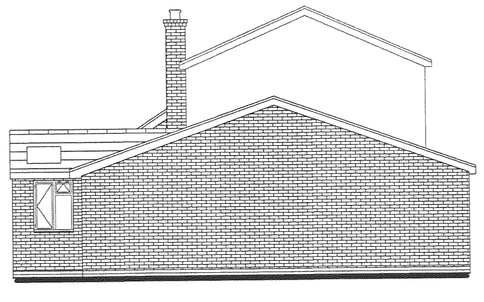


Side Elevation To Boundary

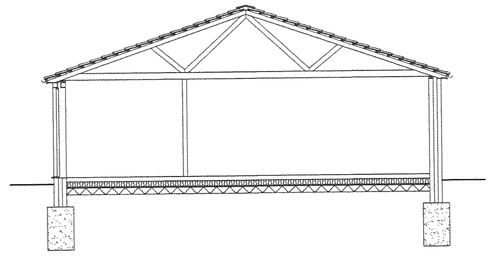

section BB

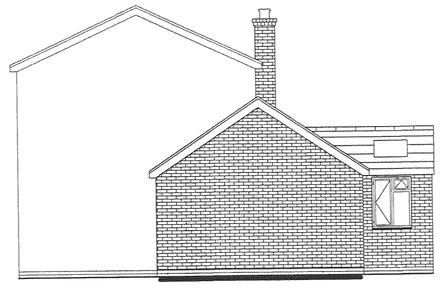

Side Elevation To Garden

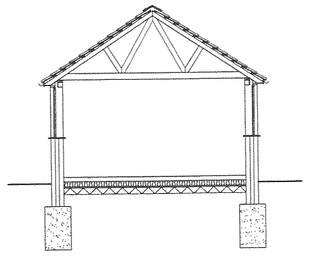

section AA

Openings To Part L


Total Allowable is Floor Area X 25% +
Existing Openings.

(4.05+11.7+18.64+16.05)x25%	=12.61
1.89+1.44+5.67	= 9
	21.61

new openings:

1.89+2.52+1.89+1.08+6.3+1.08+	
1.89+1.44+1.89	=19.98
velux 2x.76	=1.52
	=21.5

therefore openings are within limits

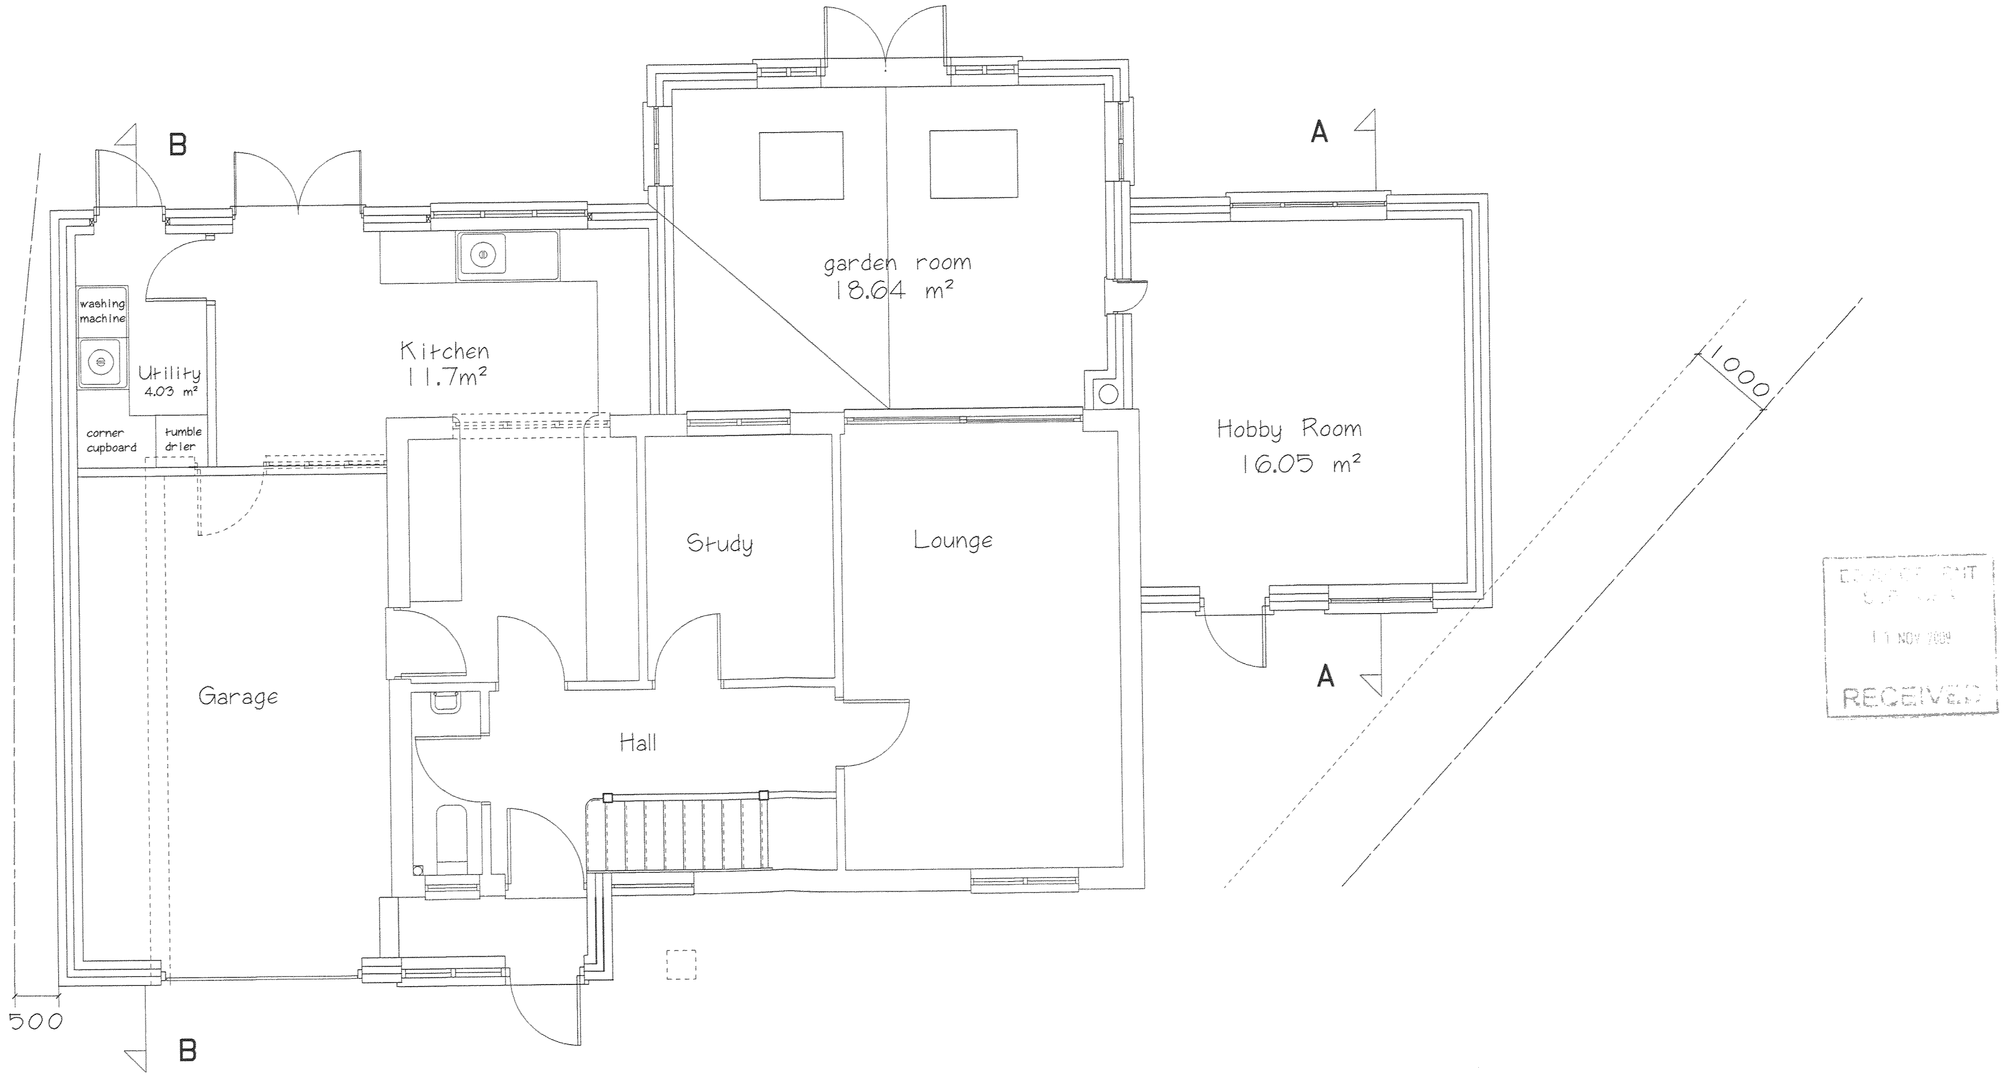

Proposed Groundfloor Plan

RECEIVED
11 NOV 2009

CLIENT
Mr & Mrs M Samuel

JOB TITLE
Proposed Extensions
To Rear And Sides
Of Detached House

DRAWING TITLE
5 Begonia Clos
Burbage

07874029443

SCALE	DATE	DRAWN BY
1:50 & 1:100	21/09/2009	AMoore

DS -07855288752

DRG NO
4197 - 0107