
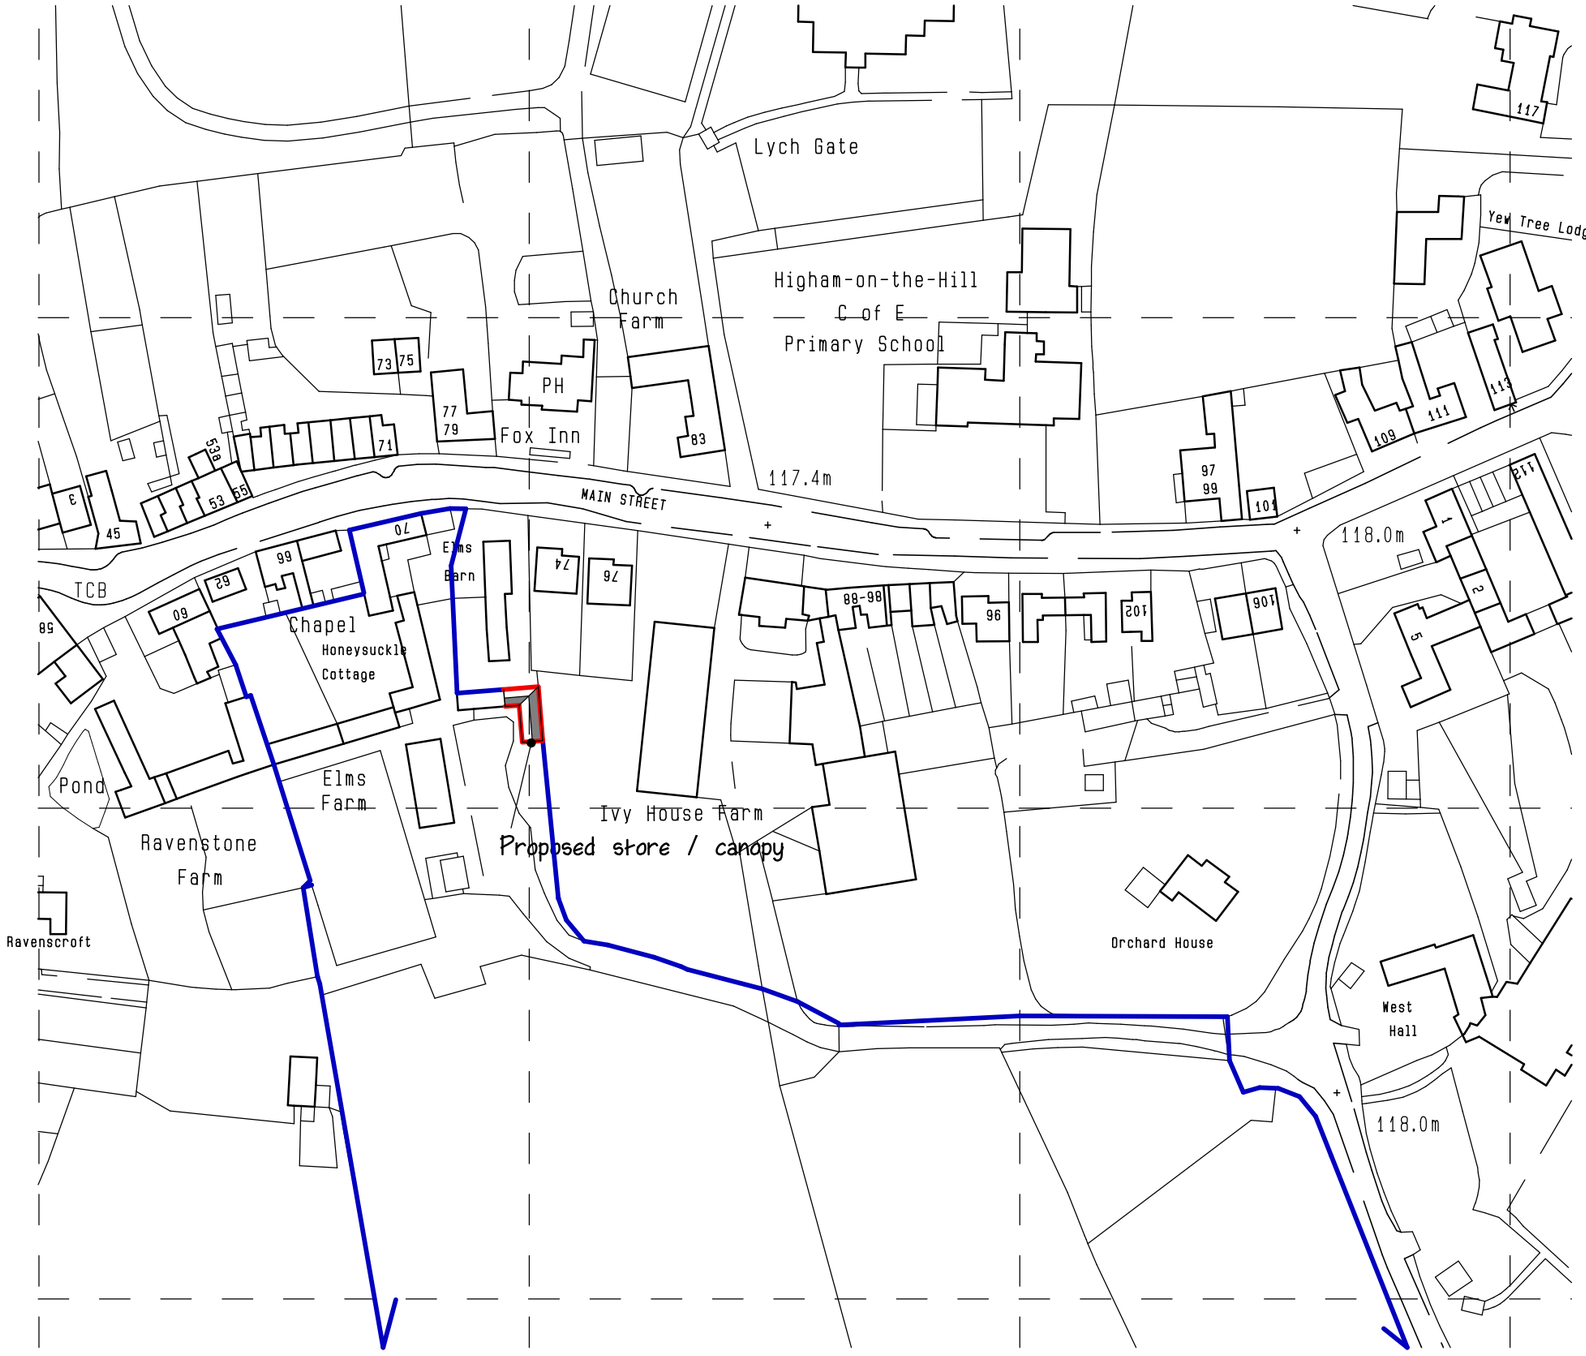


Ordnance Survey (c) Crown Copyright 2011. All rights reserved. Licence number 100020449

LOCATION PLAN

SCALE:- 1:1250

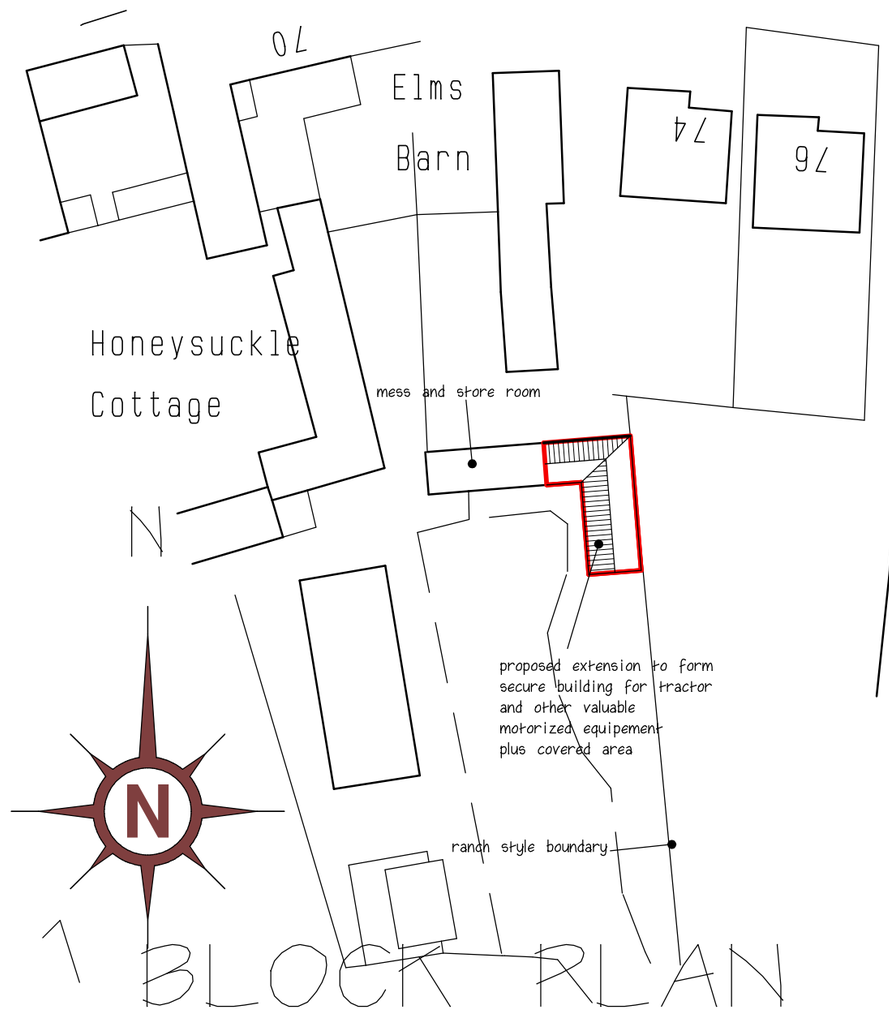

BLOCK PLAN

SCALE:- 1:500

A AMEND SCALE TO CORRECT ERROR 17:05:11

rev.

client

MR & MRS J. DAVENPORT

project

ELM FARM 70 MAIN STREET HIGHAM ON THE HILL
CV13 6AE

title

SECURITY BUILDING:
BLOCK AND LOCATION PLAN

drawn	page size	scale	ref.	rev.
ARE	A3	1:1250 1:500	2011-248-LOC	A

EMERY ARCHITECTURAL DESIGN LTD

Greenacres
South Kilworth Road
North Kilworth
Leicestershire
LE17 6HE
Tel: 01858 881702
E-mail: emerydesign@btinternet.com

Chartered Institute of
Architectural Technologists