

DCPLAN



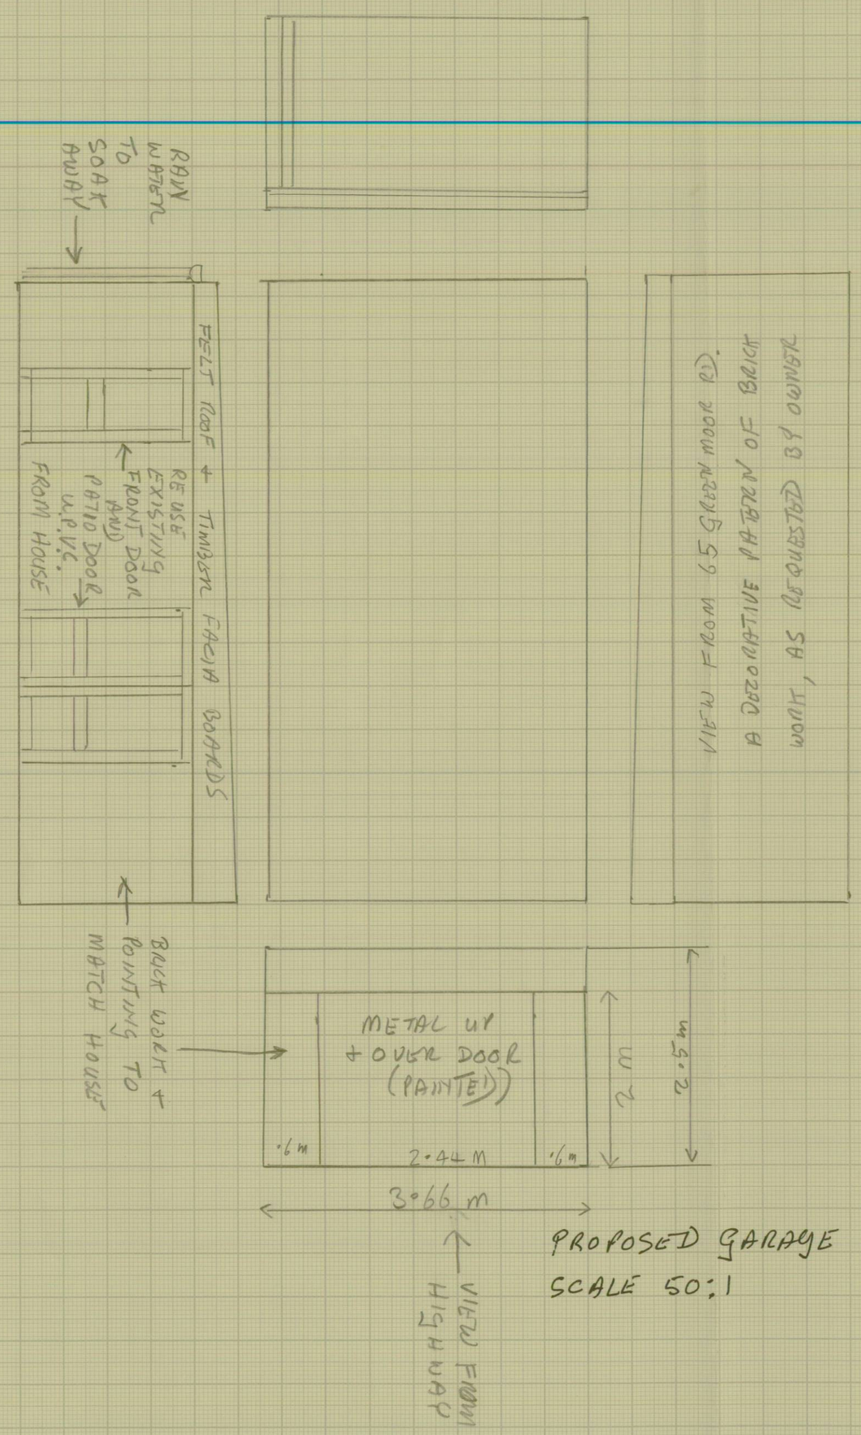

I + G M DEAN
63 GREENMOOR ROAD
BURBAGE
HINCKLEY
LEICS
LE10 2LS
01455 612751

DATE : 8-7-11

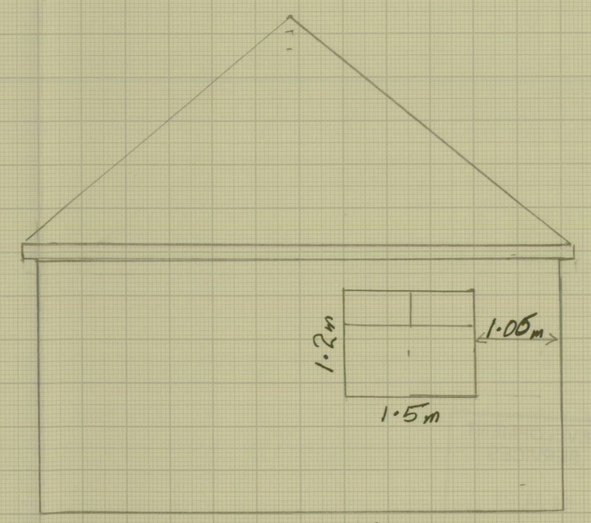

SCALE 50:1 VIEW "A" (NEW UPCV WINDOW)