


Do not scale. Use only written dimensions. Contractors must verify all dimensions before starting work and any discrepancies to be reported to Paul Cleaver, Architect
© This drawing including the design and technical information contained in it remains the copyright of Paul Cleaver, Architect

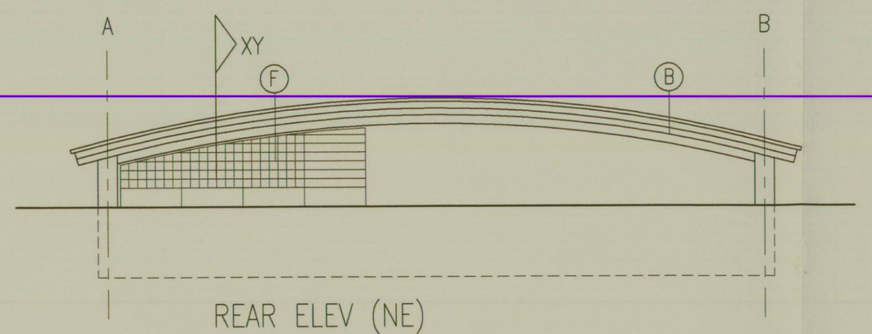


REAR ELEV (NE)

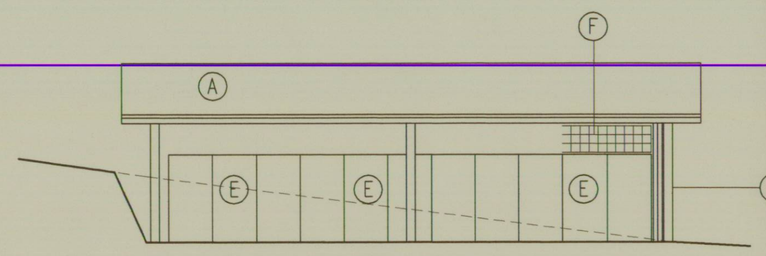

SIDE ELEV (NW)

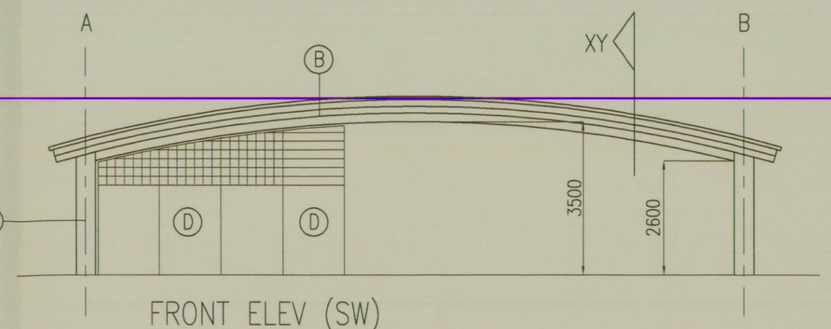


FRONT ELEV (SW)

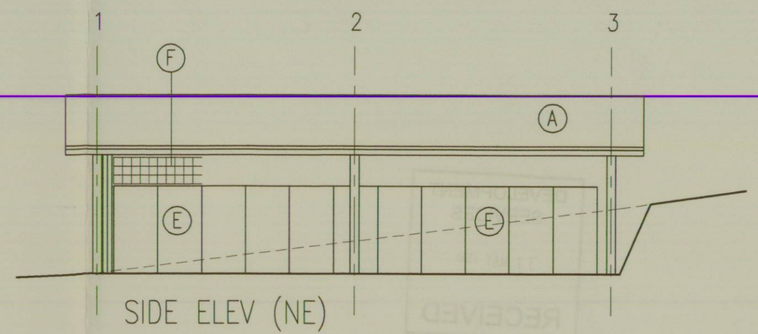


SIDE ELEV (NE)


- (A) Profiled steel roof sheeting (Green)
- (B) Curved 'I' section beam (30m dia)
- (C) 457 x 191 portal stanchion
- (D) Sliding door with weldmesh above
- (E) 2m high precast concrete retaining wall units
- (F) Weldmesh infill panels in steel frame
- (G) Drainage channel
- (H) Earth retention system

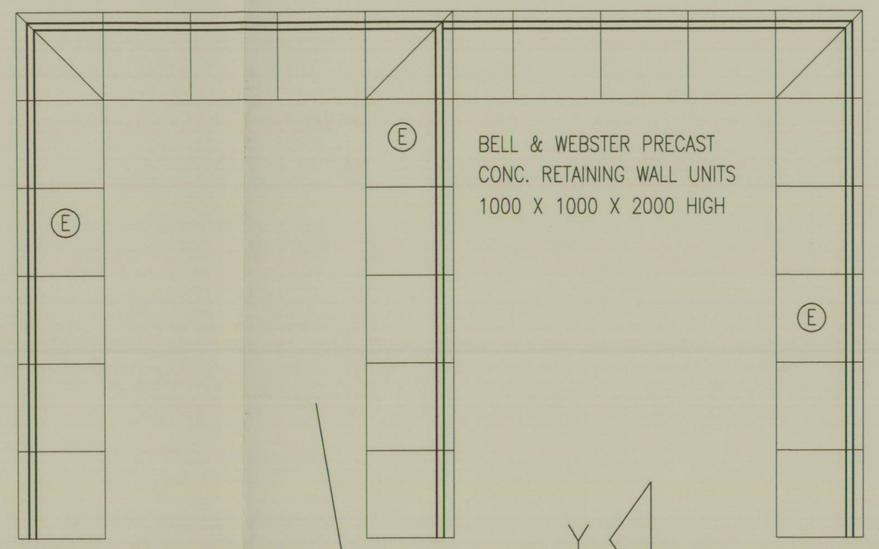


TYPICAL LAYOUT

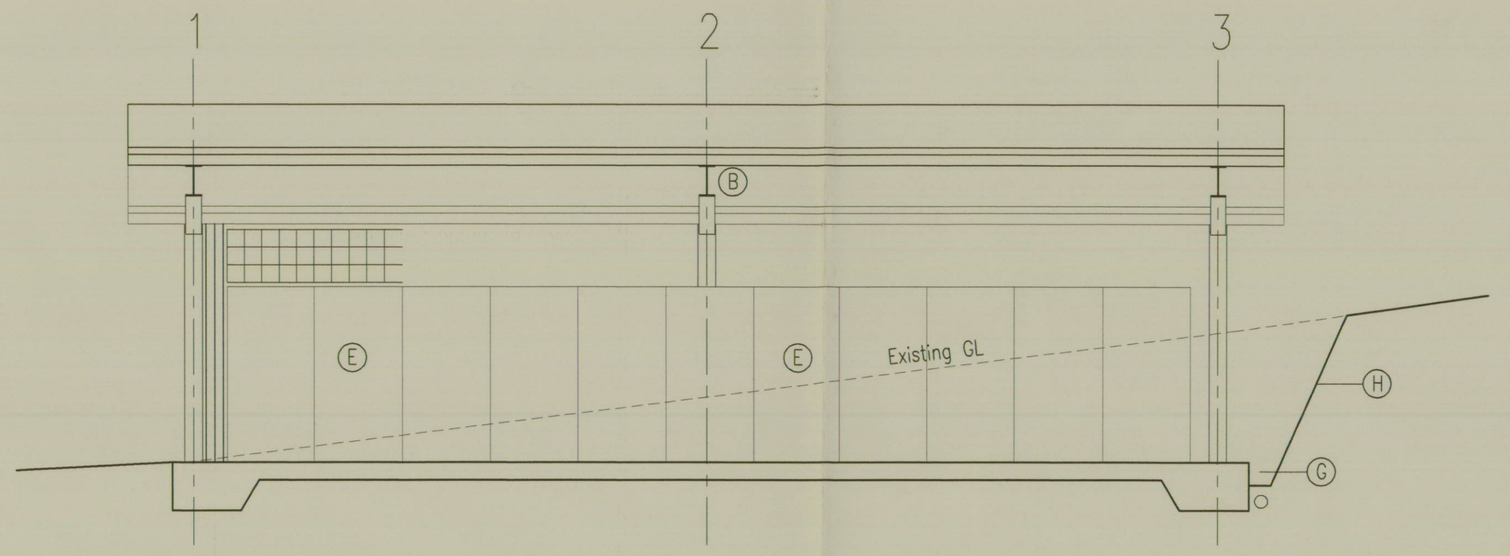

SECTION X/Y

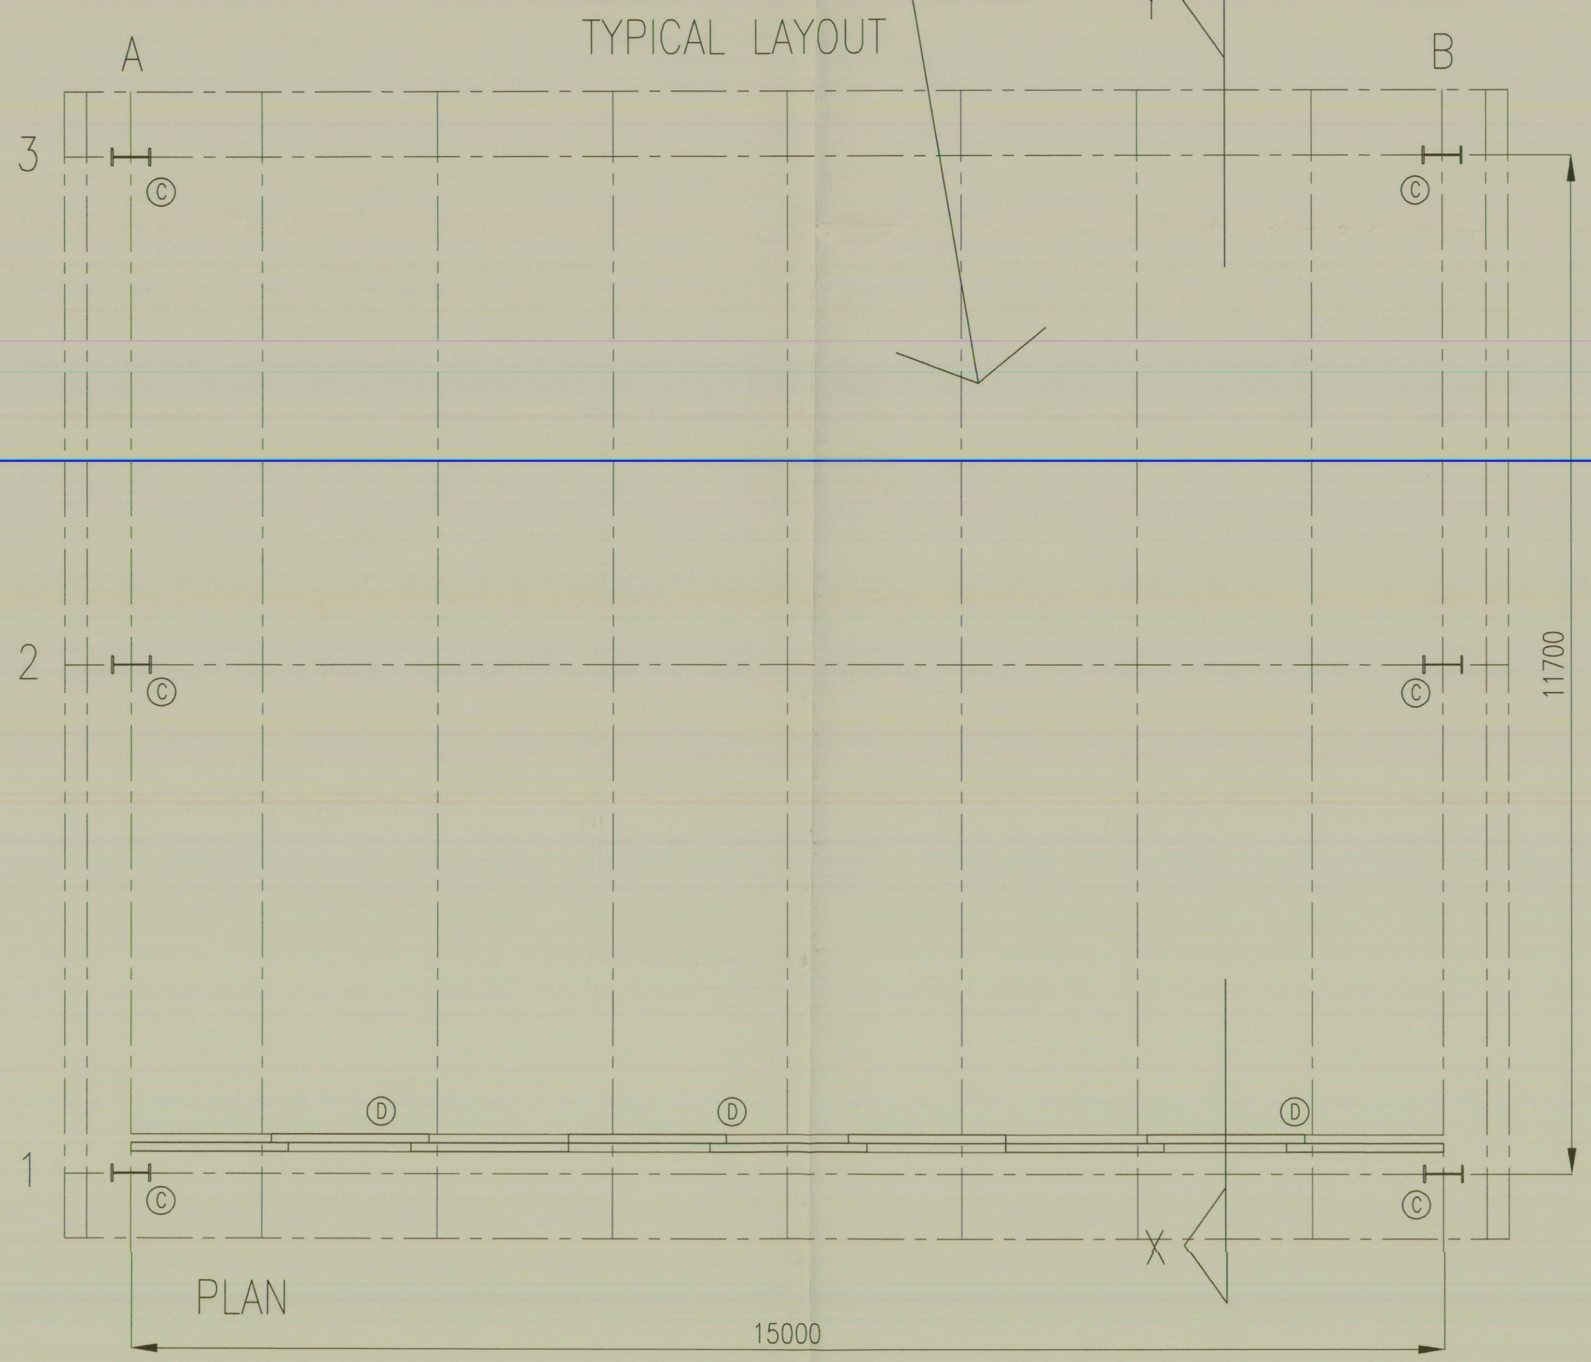

PLAN

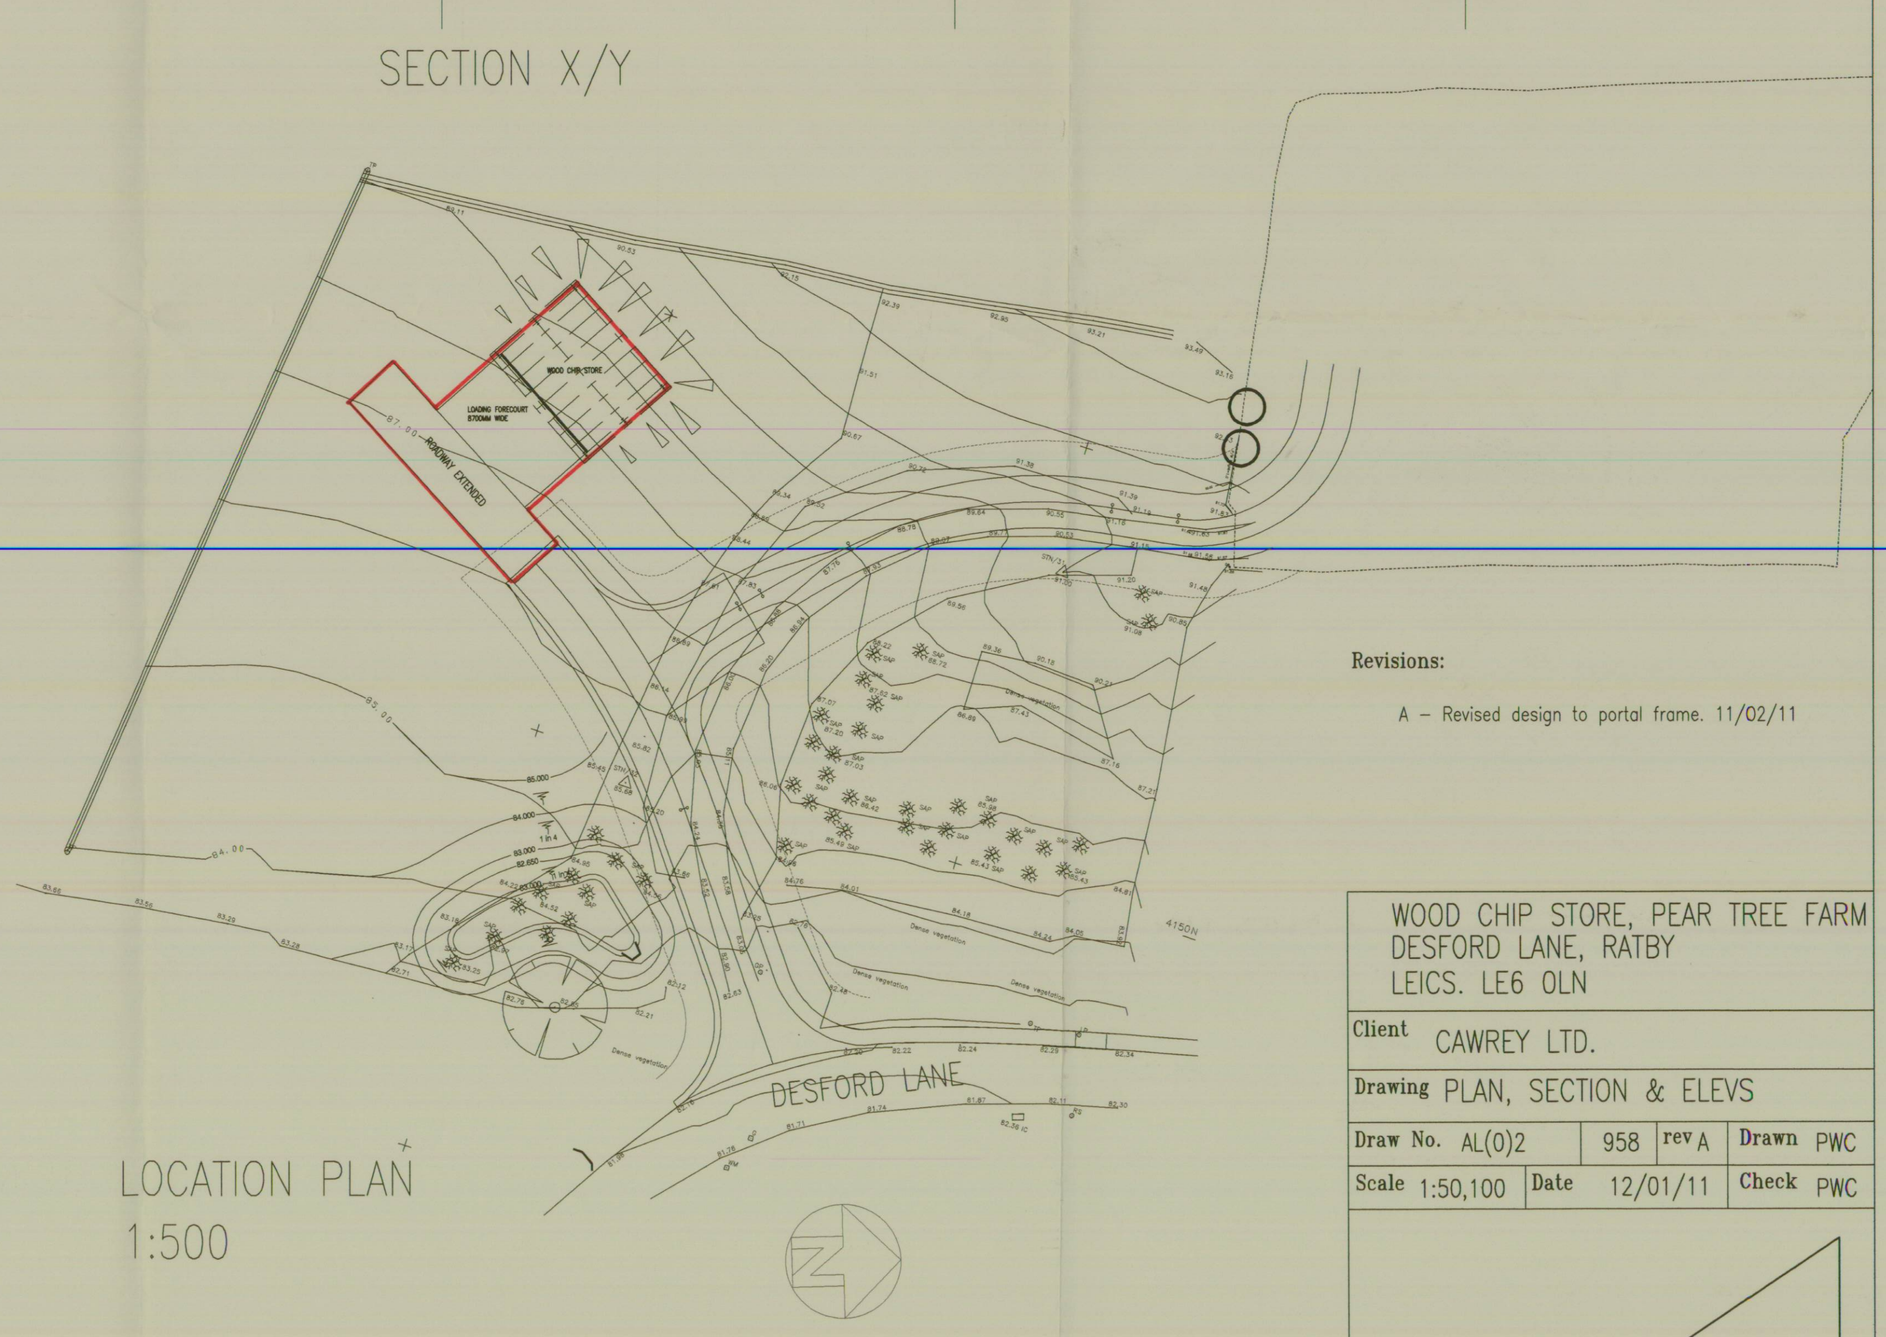

LOCATION PLAN
1:500

Revisions:

A – Revised design to portal frame. 11/02/11

WOOD CHIP STORE, PEAR TREE FARM DESFORD LANE, RATBY LEICS. LE6 0LN				
Client CAWREY LTD.				
Drawing PLAN, SECTION & ELEVS				
Draw No. AL(0)2		958	rev A	Drawn PWC
Scale 1:50,100	Date 12/01/11			Check PWC

ARCHITECT
5 WELLINGTON STREET
LEICESTER LE1 6HH
TEL. 0116 255 6308
FAX. 0116 255 3347
MOB. 07771 912662
info@paulcleaver.co.uk

PAUL CLEAVER