


Location Plan

Site Address: 17, Woodlands Drive, Groby, LE6 0BR



Date Produced: 28-Feb-2024

Scale: 1:1250 @A3

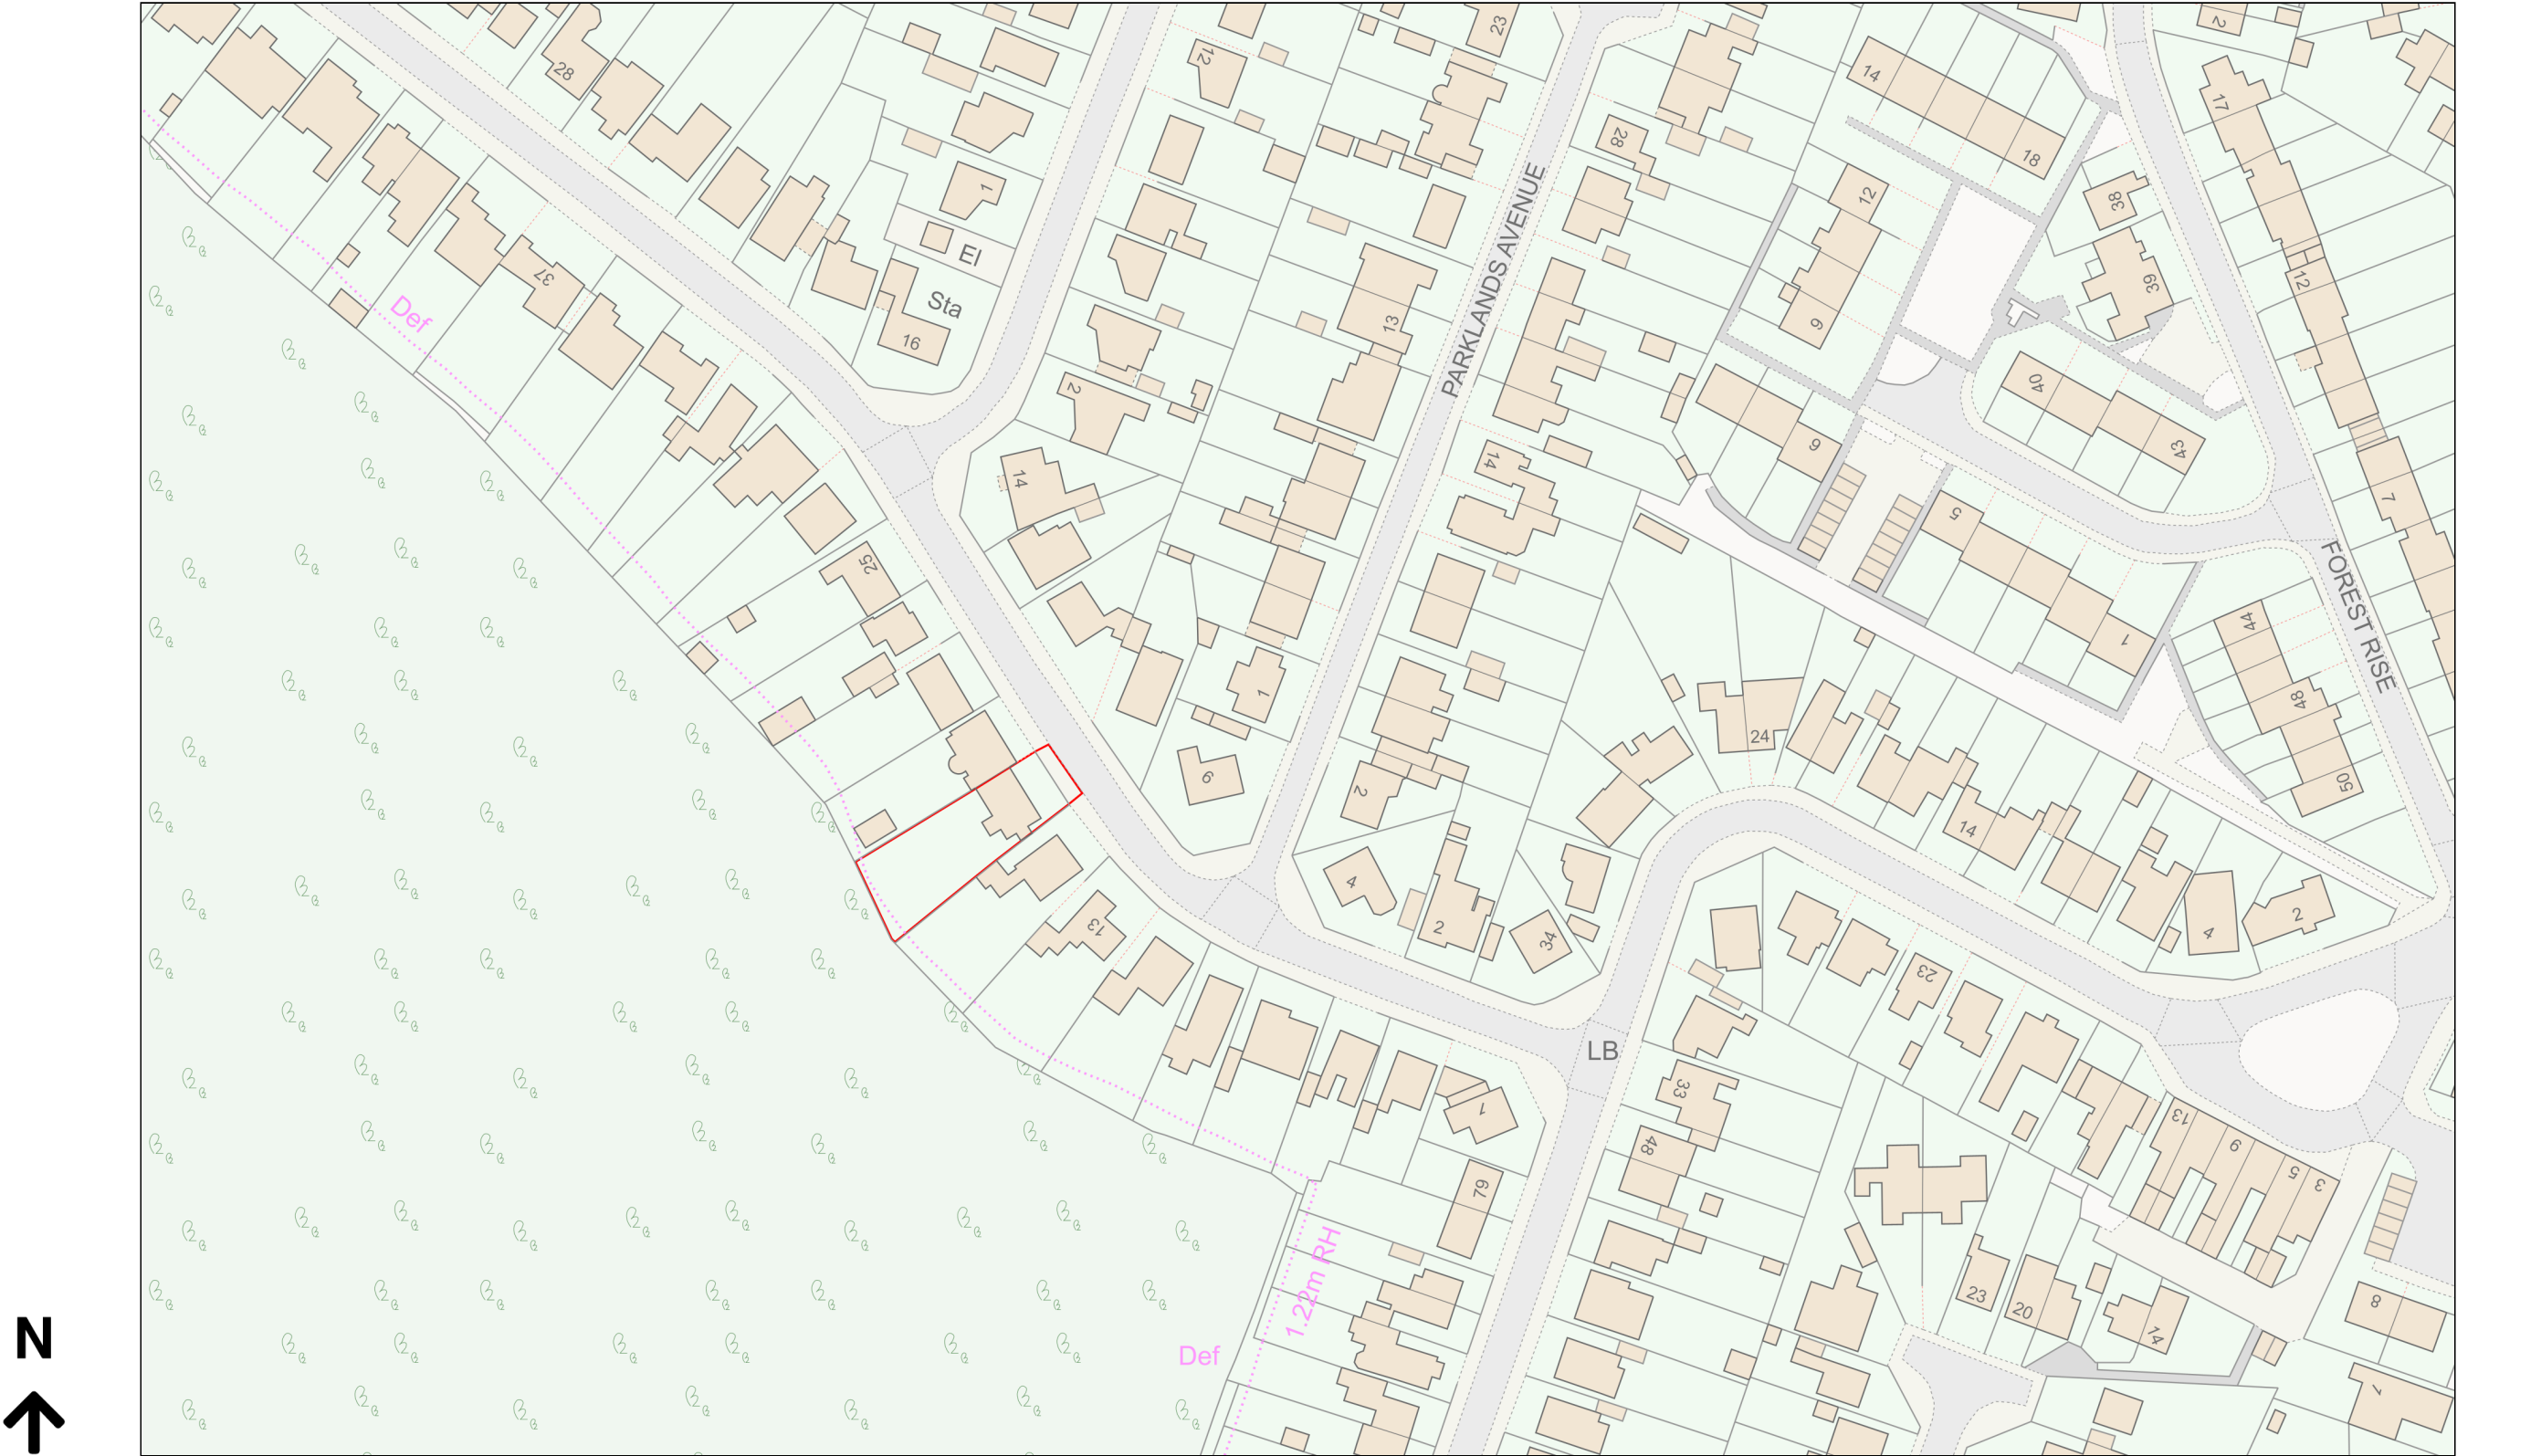

Planning Portal Reference: PP-12829117v2