0 Meters 1 2 3 4 5 6 7 8 9 10 Meters

BAR SCALE 1:50 @ A3

EXISTING 'THE BOROUGH' STORE ELEVATION 1:50 @ A3

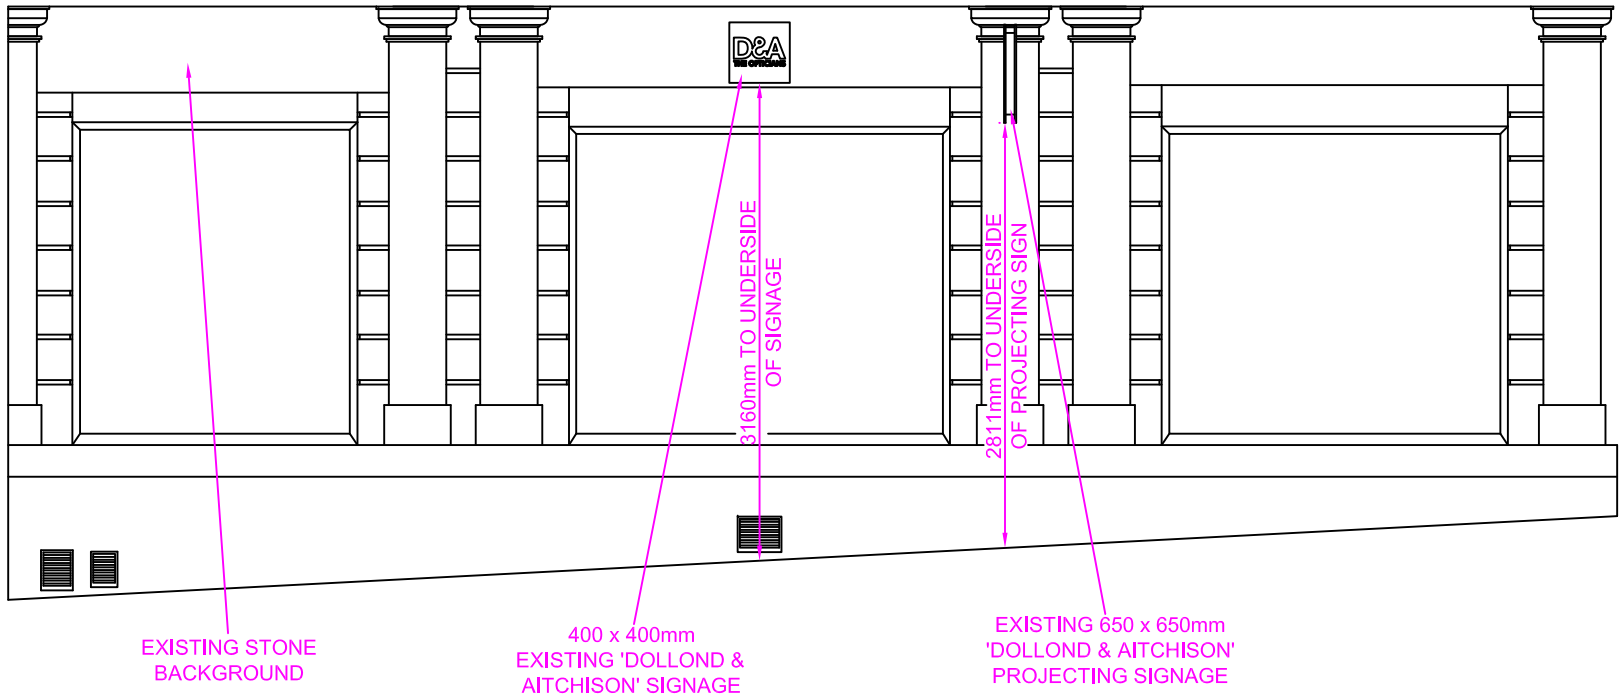

EXISTING 'CASTLE STREET' STORE ELEVATION 1:50 @ A3

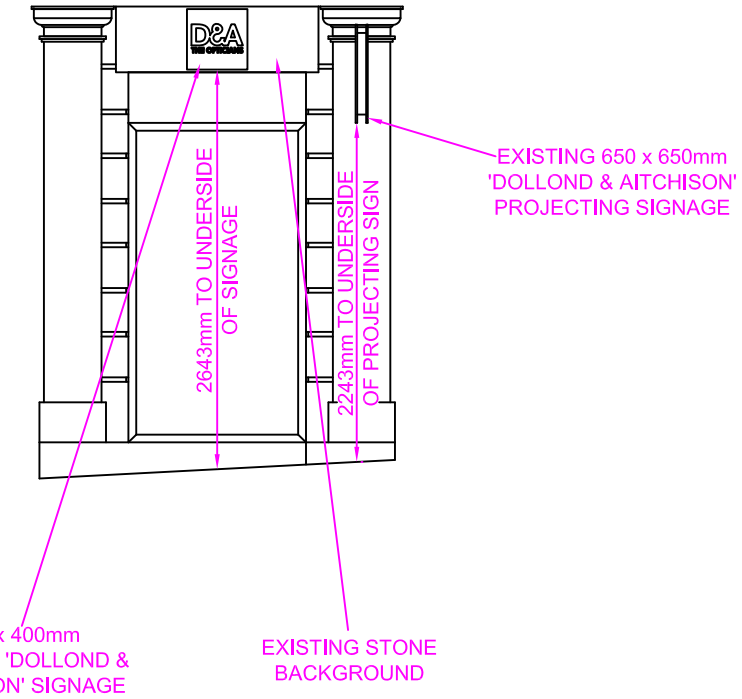

PROPOSED 'THE BOROUGH' STORE ELEVATION 1:50 @ A3

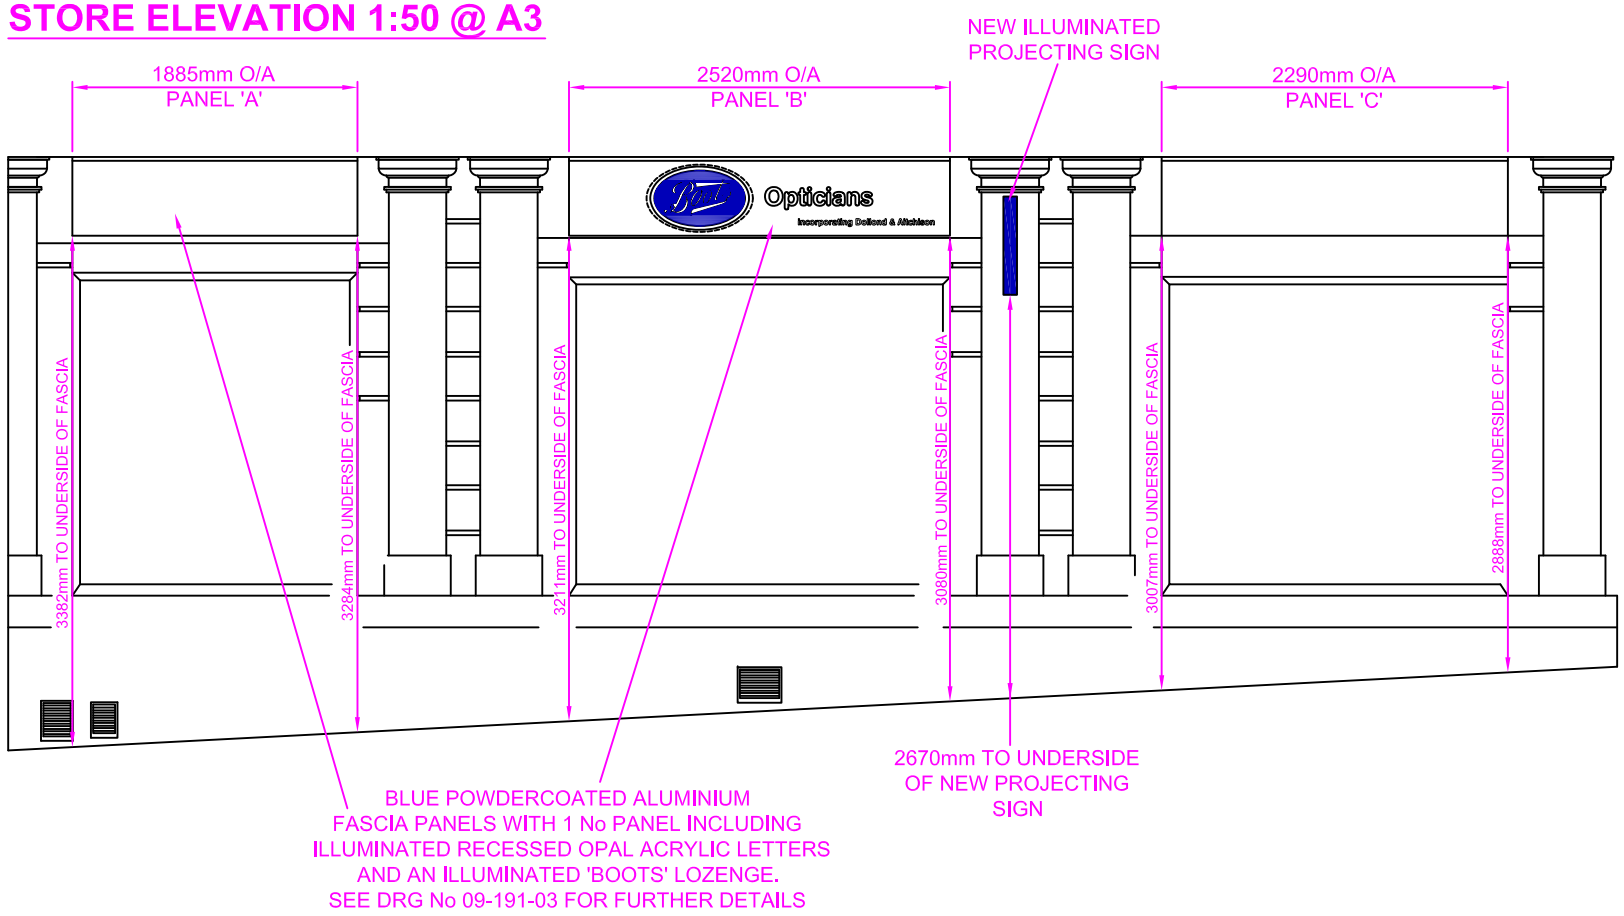

PROPOSED 'CASTLE STREET' STORE ELEVATION 1:50 @ A3

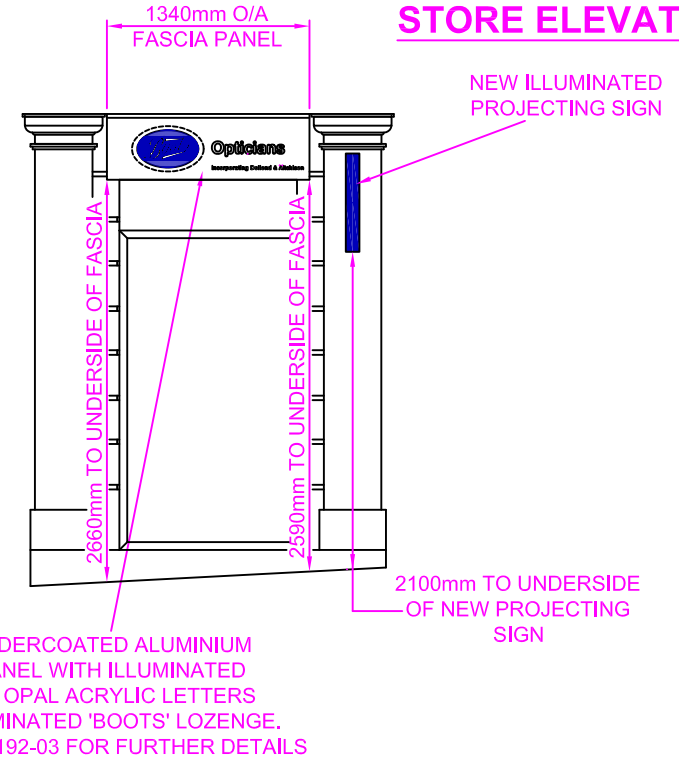

DRAWING TITLE:
EXISTING & PROPOSED STORE ELEVATIONS

CONTRACT:
BOL/D&A HINKLEY

SITE CONTACT:	SITE TEL:
*********	*********
SCALE: 1:50 @ A3	DRAWN: J.H.
JOB No: C0197	DATE: 25/02/10
DRAWING NUMBER	10-025-02

merrill brown
GRP Design & Fabrication, Manufacturers of the Geltex System, Corporate Signing and Display.
Maythorn Mill, Trent Lane, Nottingham NG2 4DS
Tel: 0115 950 6669
Fax: 0115 950 3486
email: info@merrillbrown.co.uk