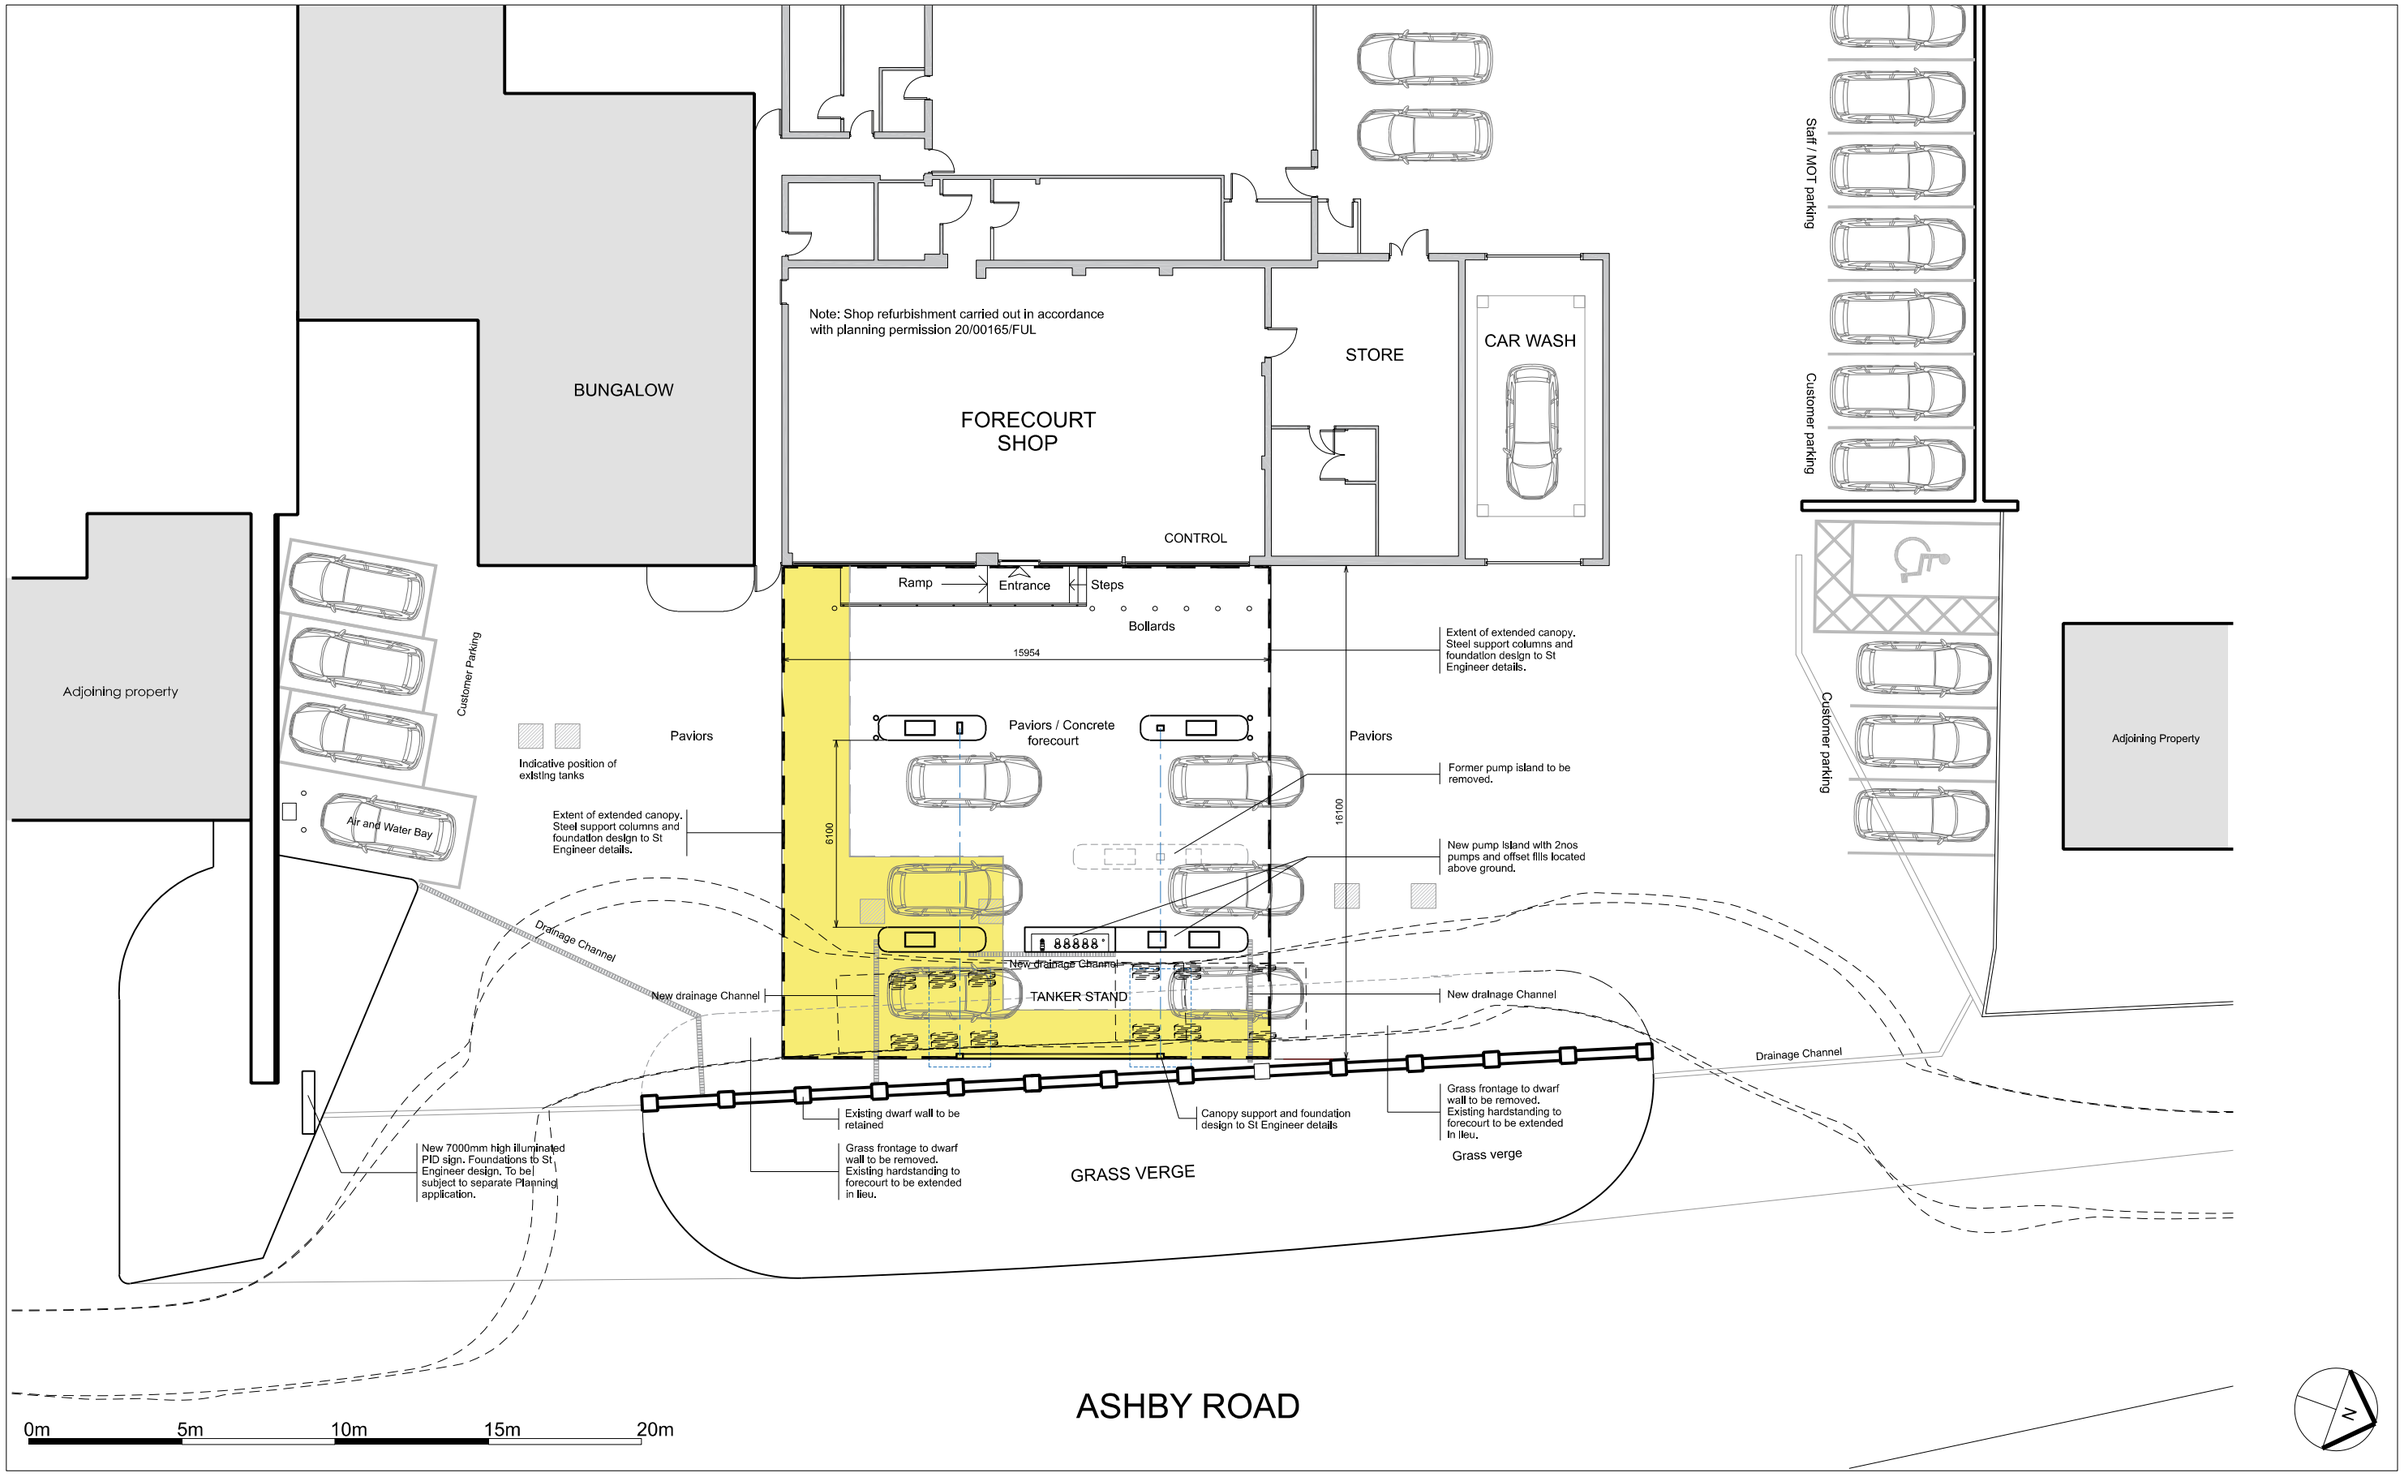

Proposed Site Plan

Karan Retail PFS
Ashby Road, Stapleton

6803_SK02
Scale: 1:200@A3

TAYLORDESIGN
architects
w www.taylor-design.co.uk
Norcliffe House, Station Road, Wilmslow, Cheshire SK9 1BU
t 01625 528181 e office@taylor-design.co.uk

© Taylor Design 2026