
24.384m X 15.240m BUILDING ON 356x171 UB STANCHIONS

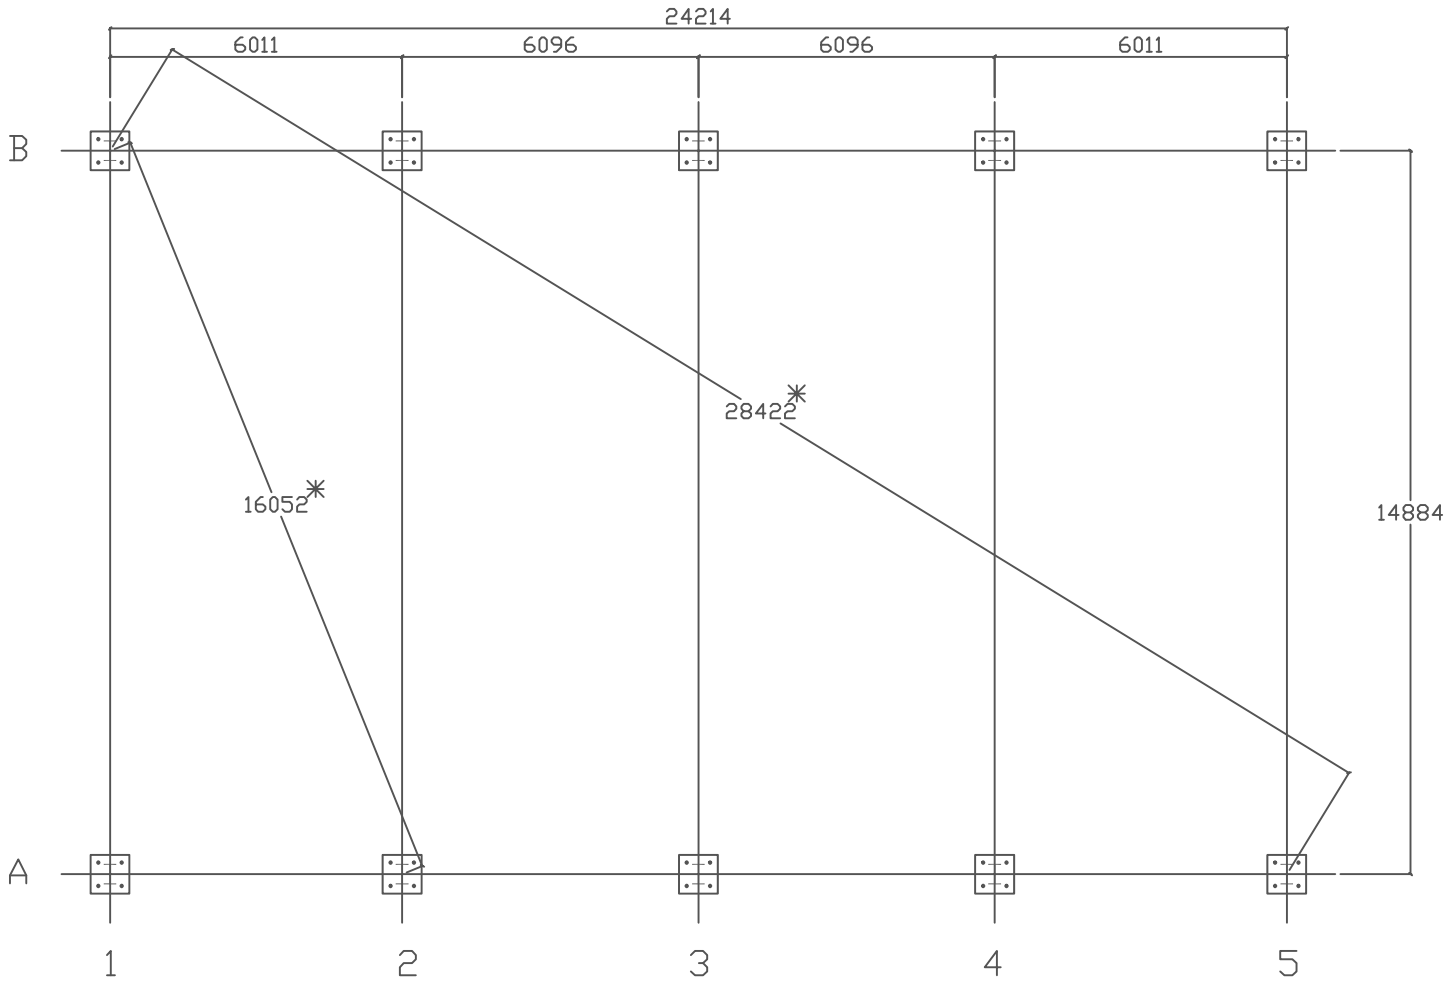


Dimension Marked * Are Check Dimensions Only

Please confirm this base plan is correct & return to drawing office
A.S.A.P. to avoid any delay in delivery
Changes differing from your quote and base plan after this stage will become chargeable at £250

NOTE: ANY VARIATIONS TO LEVELS OR MEASUREMENTS SHOWN ON THIS PLAN ARE TO BE NOTED, AND PLAN IS TO BE RETURNED TO GRAHAM HEATH CONSTRUCTION LTD

4 BOLT DETAIL

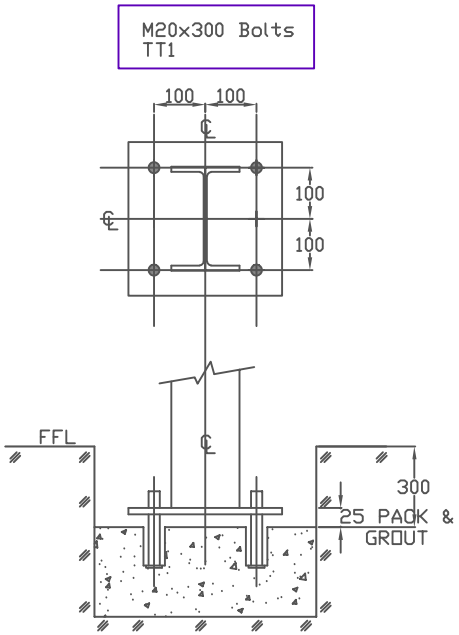

John Hall

Grange Farm
Barr Lane
Higham On The Hill
Nuneaton
CV13 6AW

Scale:	NTS
Drawn By:	J.Butler
Date:	26/10/2026
DWG No:	26-35160
Rev:	

GRAHAM HEATH CONSTRUCTION Ltd
TEL: 01270781158
FAX: 01270781165