CONSTRUCTION TRAFFIC ARRIVING AT SITE

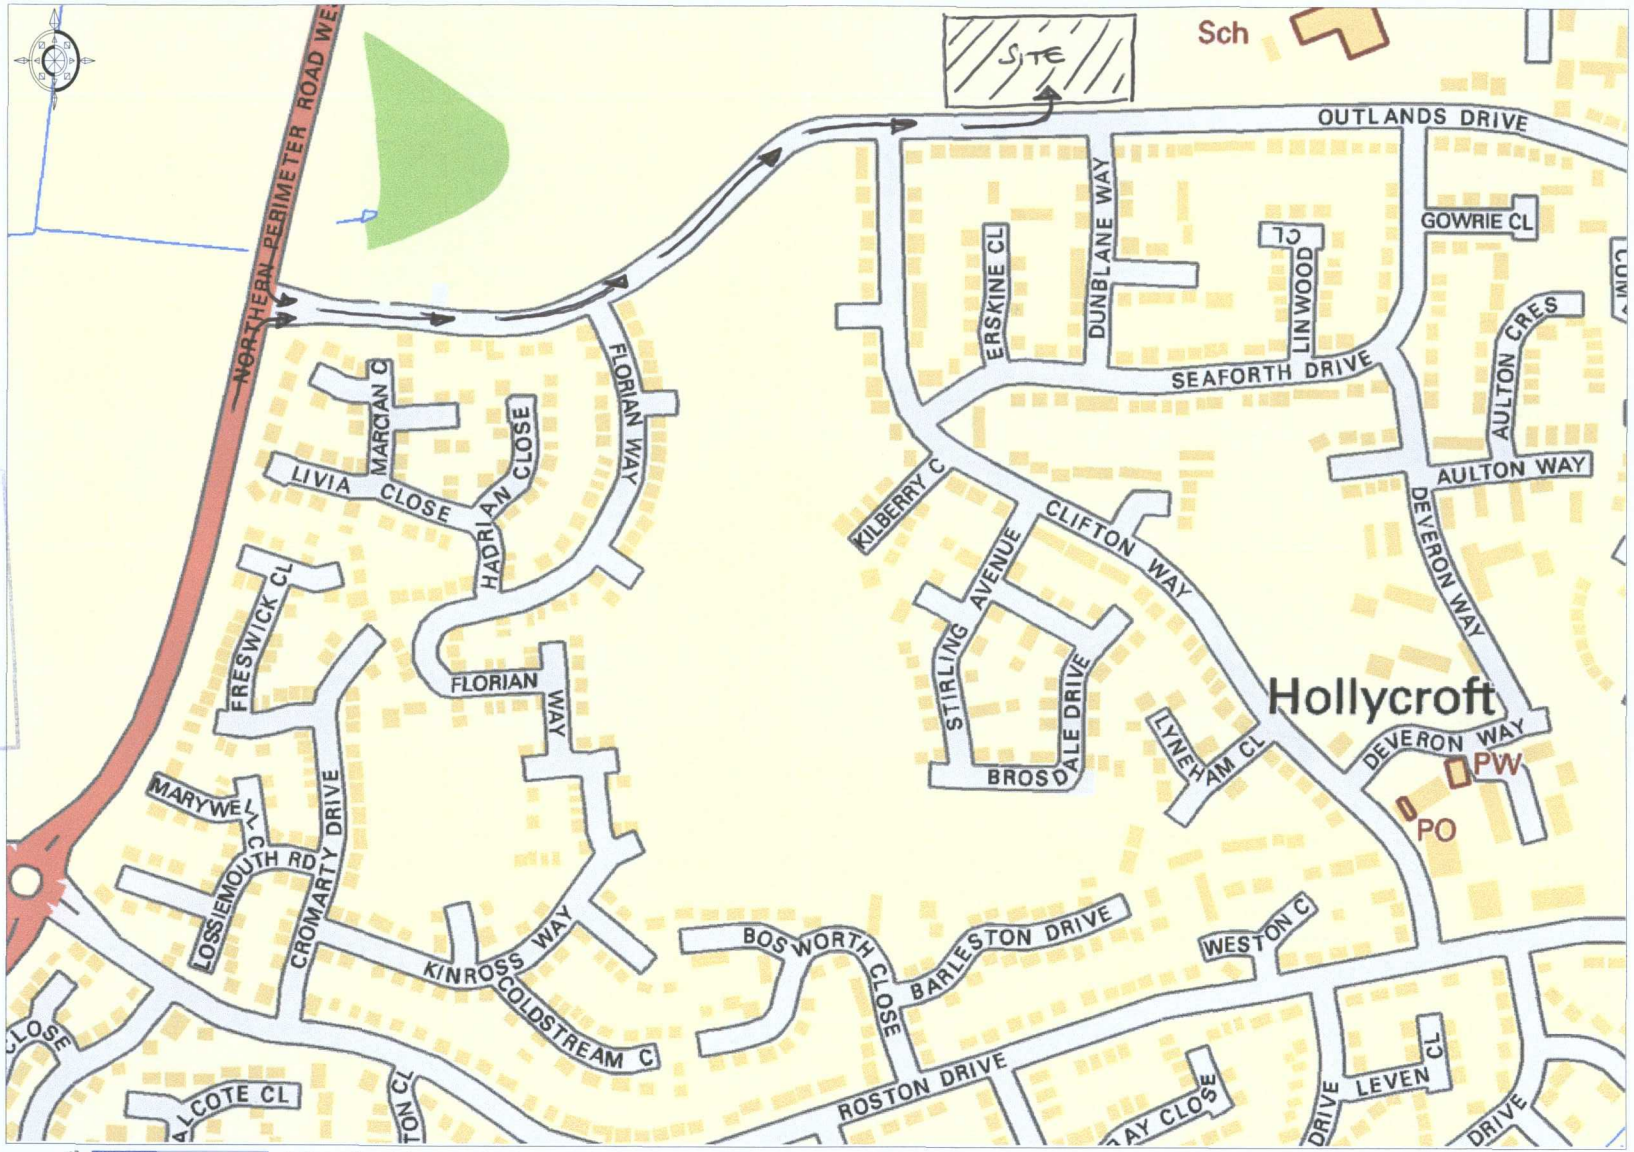

DEVELOPMENT SERVICES
18 MAY 2009
RECEIVED

Enabled by Ordnance Survey
© Crown Copyright 2009. All rights reserved. Licence number 100020449. Plotted Scale - 1:5000

CONSTRUCTION TRAFFIC LEAVING SITE

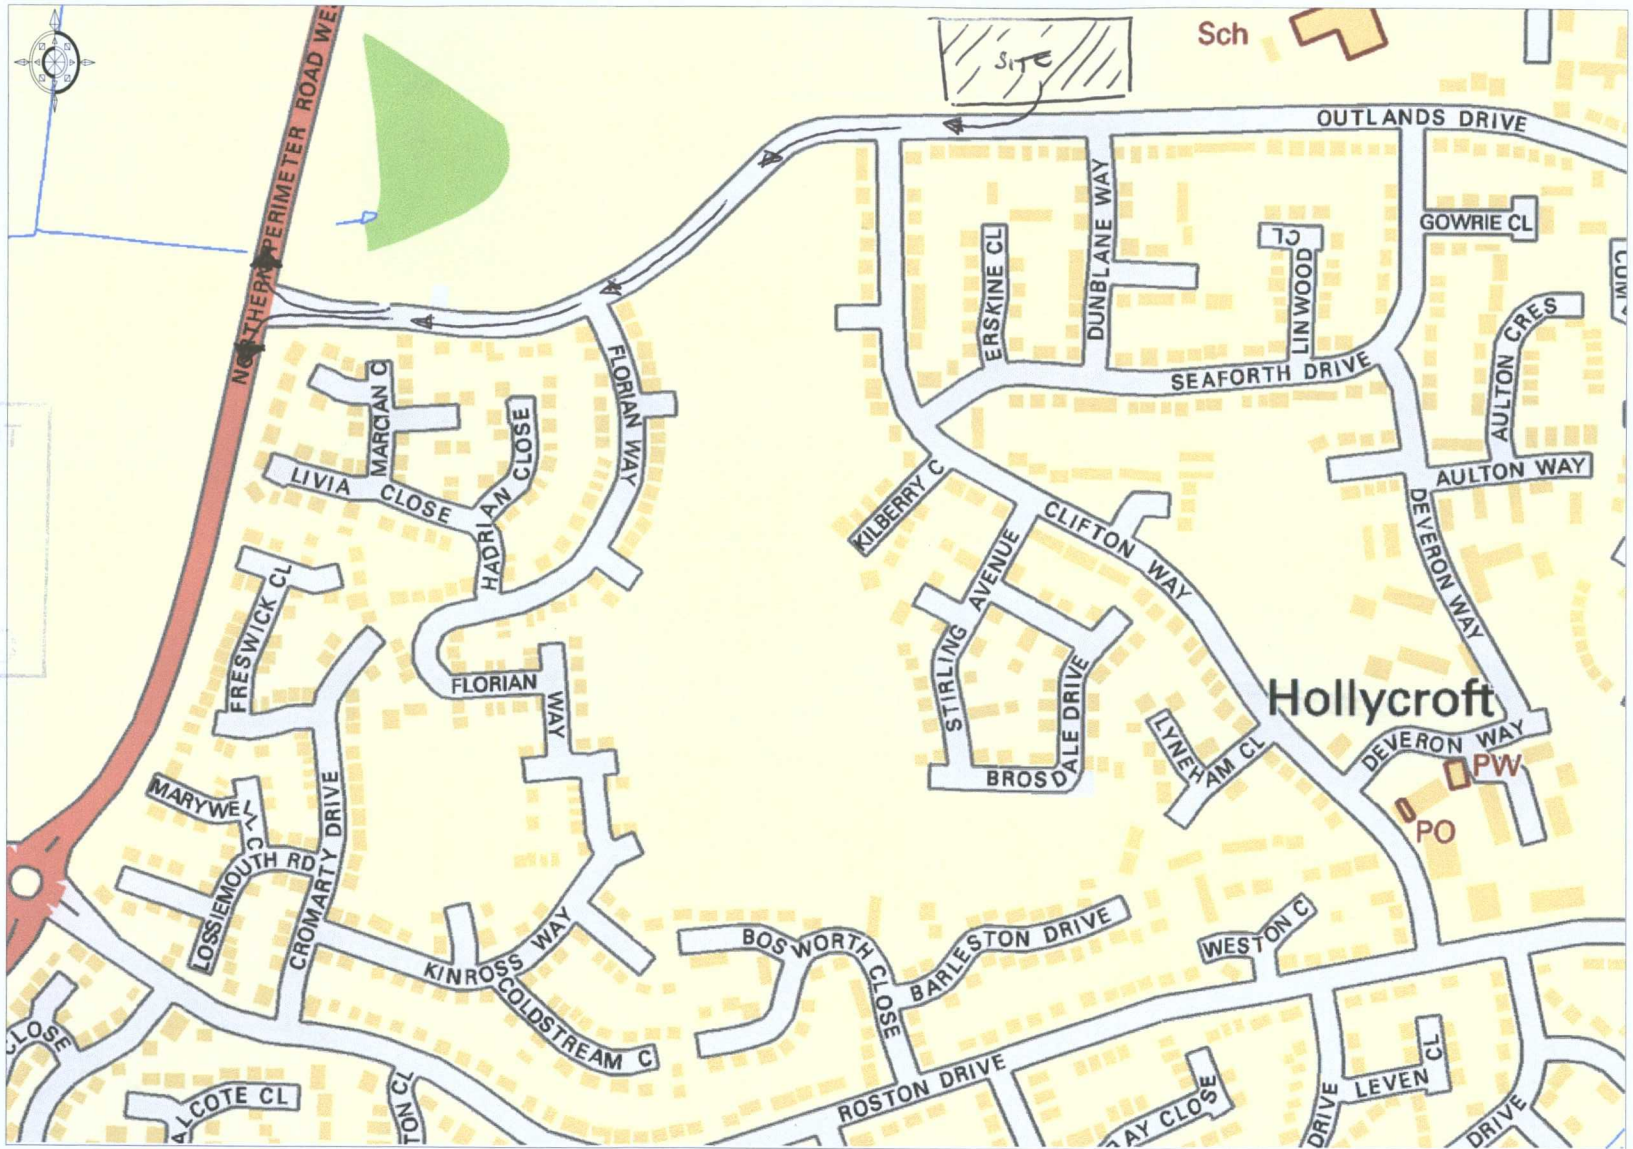

DEVELOPMENT SERVICES
18 MAY 2009
RECEIVED

SCANNED

Enabled by Ordnance Survey
© Crown Copyright 2009. All rights reserved. Licence number 100020449. Plotted Scale - 1:5000